


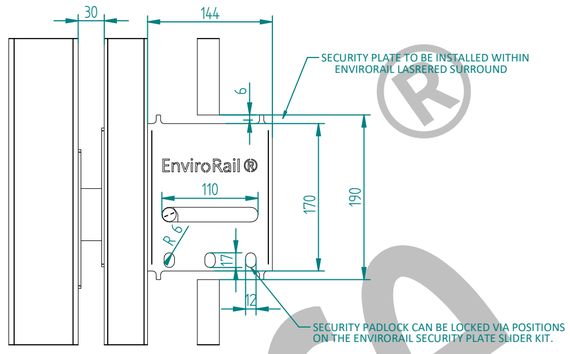


ENVIRORAIL SLIDER KIT CONFIGURATION
& LOCKING ARRANGEMENT


NOTES:


- ALL METERIALS TO BE MILD STEEL AND CONFORM TO RELEVANT BRITISH STANDARDS.
- ALL ITEMS TO BE PRE-GALVANISED TO BS EN 10346 OR HOT DIP GALVANISED TO ISO 1461
- ITEMS CAN BE POWDER COATED ON REQUEST, POWDER COATING TO : BS EN 13438
- INSTALLATION VIA R.A.M.S

ALL GATES & POSTS ARE TO BE
FITTED WITH BLACK PLASTIC INSERTS

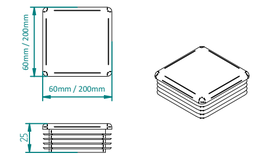



ALL GATES WITH 80x80/100x100/120x120
BOX SECTION HINGE POSTS
ARE TO BE FITTED WITH
THREE GALVANISED EYE BOLTS

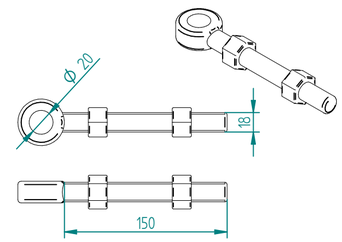

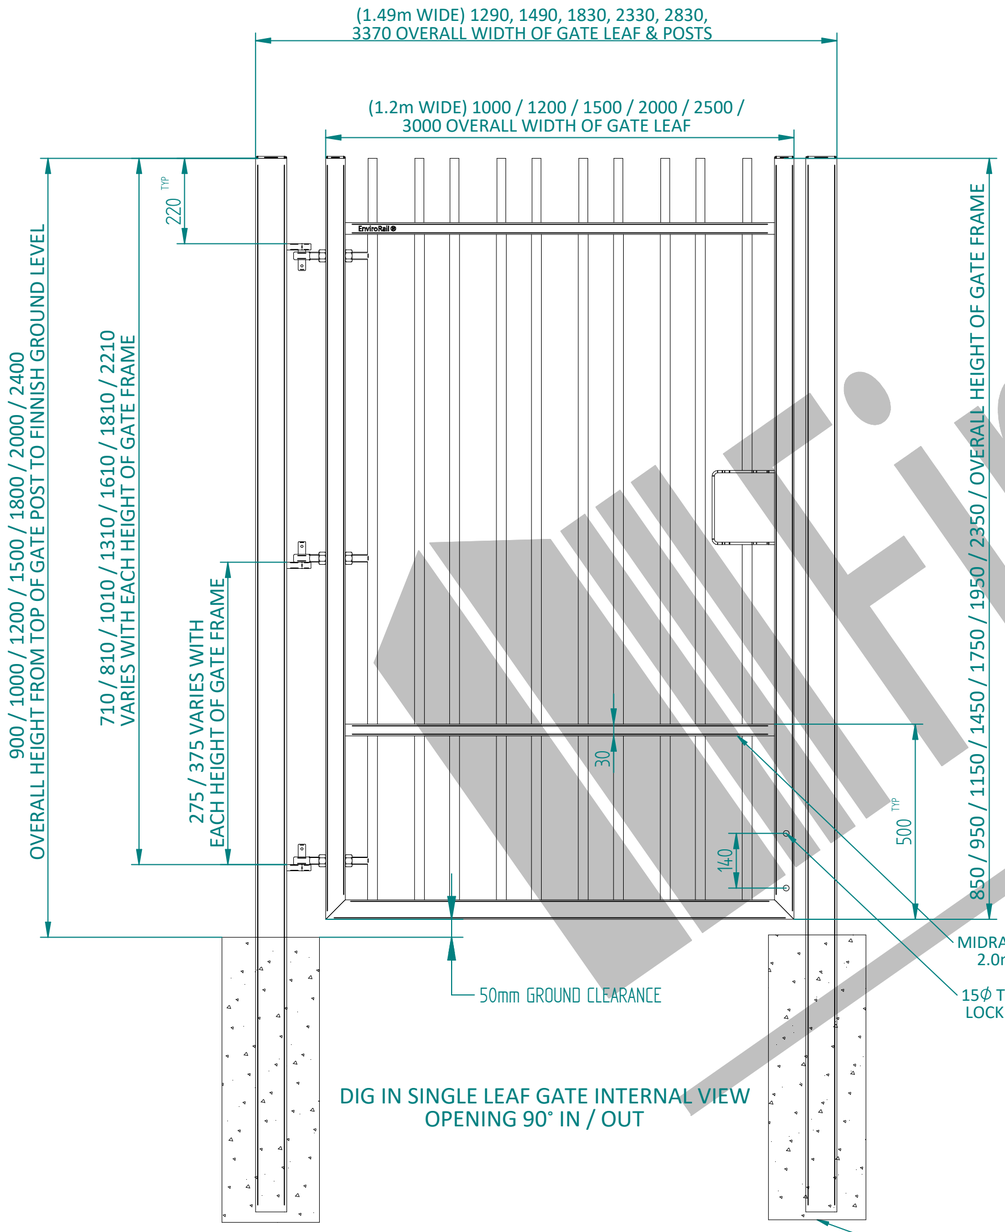

DIG IN SINGLE LEAF GATE INTERNAL VIEW
OPENING 90° IN / OUT

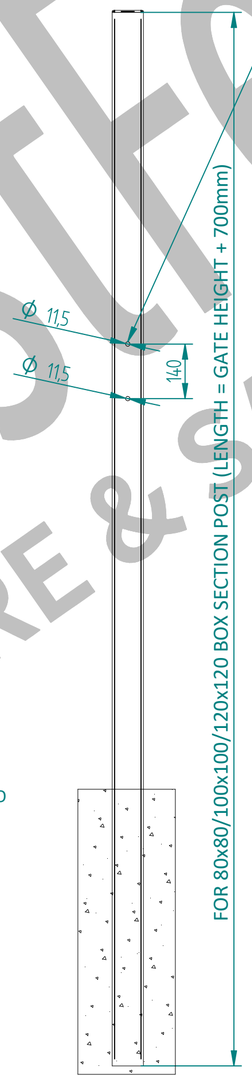

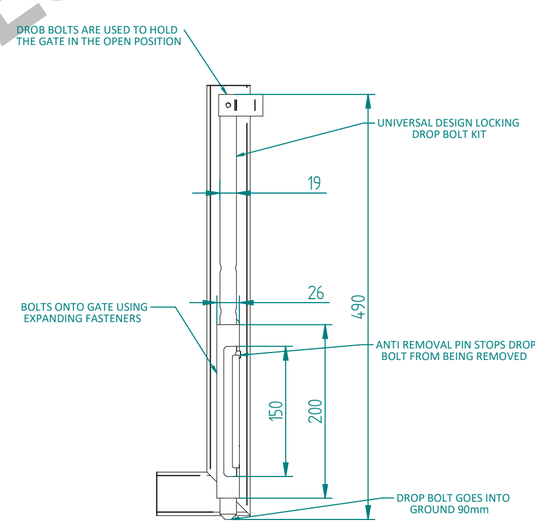

GATEMASTER LOCKING
DROP BOLT CONFIGURATION

750x 300 x 300 CONCRETE FOUNDATION
GRADE: C20/25.
THESE ARE MINIMUM FOUNDATIONS REQUIRED
AND MAY INCREASE WITH HIGHT OF GATE

	NAME	DATE
DRAWN	W.P	04/12/23
TOLERANCE	± 2mm Unless Stated Otherwise	

3RD ANGLE

TITLE
ENVIRORAIL 0.9m - 2.4m High x 1.0m - 3.0m Wide Single Leaf Dig In Kit

FirstFence® HIRE & SALES
First Fence ltd, Kiln Way, Swadlincote,
Derbyshire, DE11 8EA
01283 512 111 sales@firstfence.co.uk

SIZE A2

NOTE:
SHOULD ANY DISCREPANCIES BE FOUND WITH THIS DRAWING, PLEASE INFORM FIRSTFENCE.
COPYRIGHT OF THIS DRAWING IS OWNED BY FIRSTFENCE LIMITED.


REV A


WEIGHT:

SHEET 1 OF 2

FILE NAME: VERTICAL BAR RANGE DRAWING SINGLE LEAF.dft

FIRSTFENCE HIRE & SALES

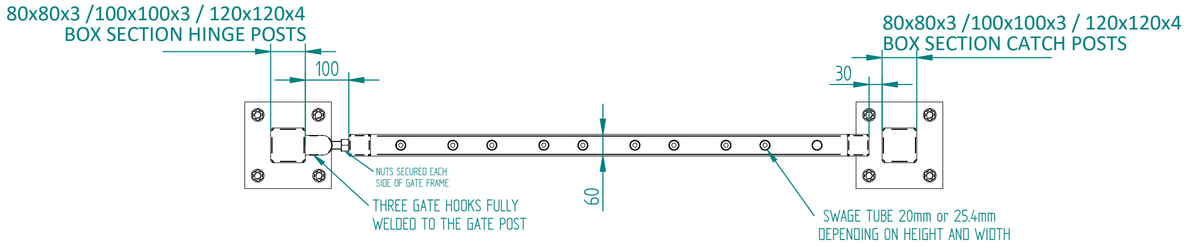

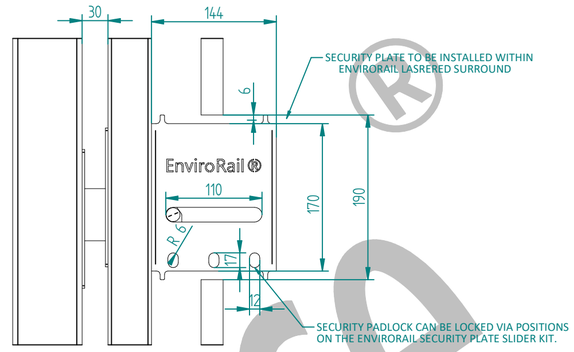


ENVIRORAIL SLIDER KIT CONFIGURATION
& LOCKING ARRANGEMENT


NOTES:


- ALL METERIALS TO BE MILD STEEL AND CONFORM TO RELEVANT BRITISH STANDARDS.
- ALL ITEMS TO BE PRE-GALVANISED TO BS EN 10346 OR HOT DIP GALVANISED TO ISO 1461
- ITEMS CAN BE POWDER COATED ON REQUEST, POWDER COATING TO : BS EN 13438
- INSTALLATION VIA R.A.M.S

ALL GATES & POSTS ARE TO BE FITTED WITH BLACK PLASTIC INSERTS

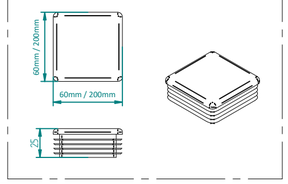


ALL GATES WITH 80x80/100x100/120x120 BOX SECTION HINGE POSTS ARE TO BE FITTED WITH THREE GALVANISED EYE BOLTS

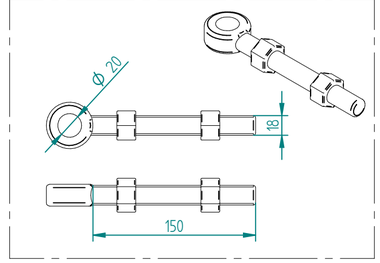

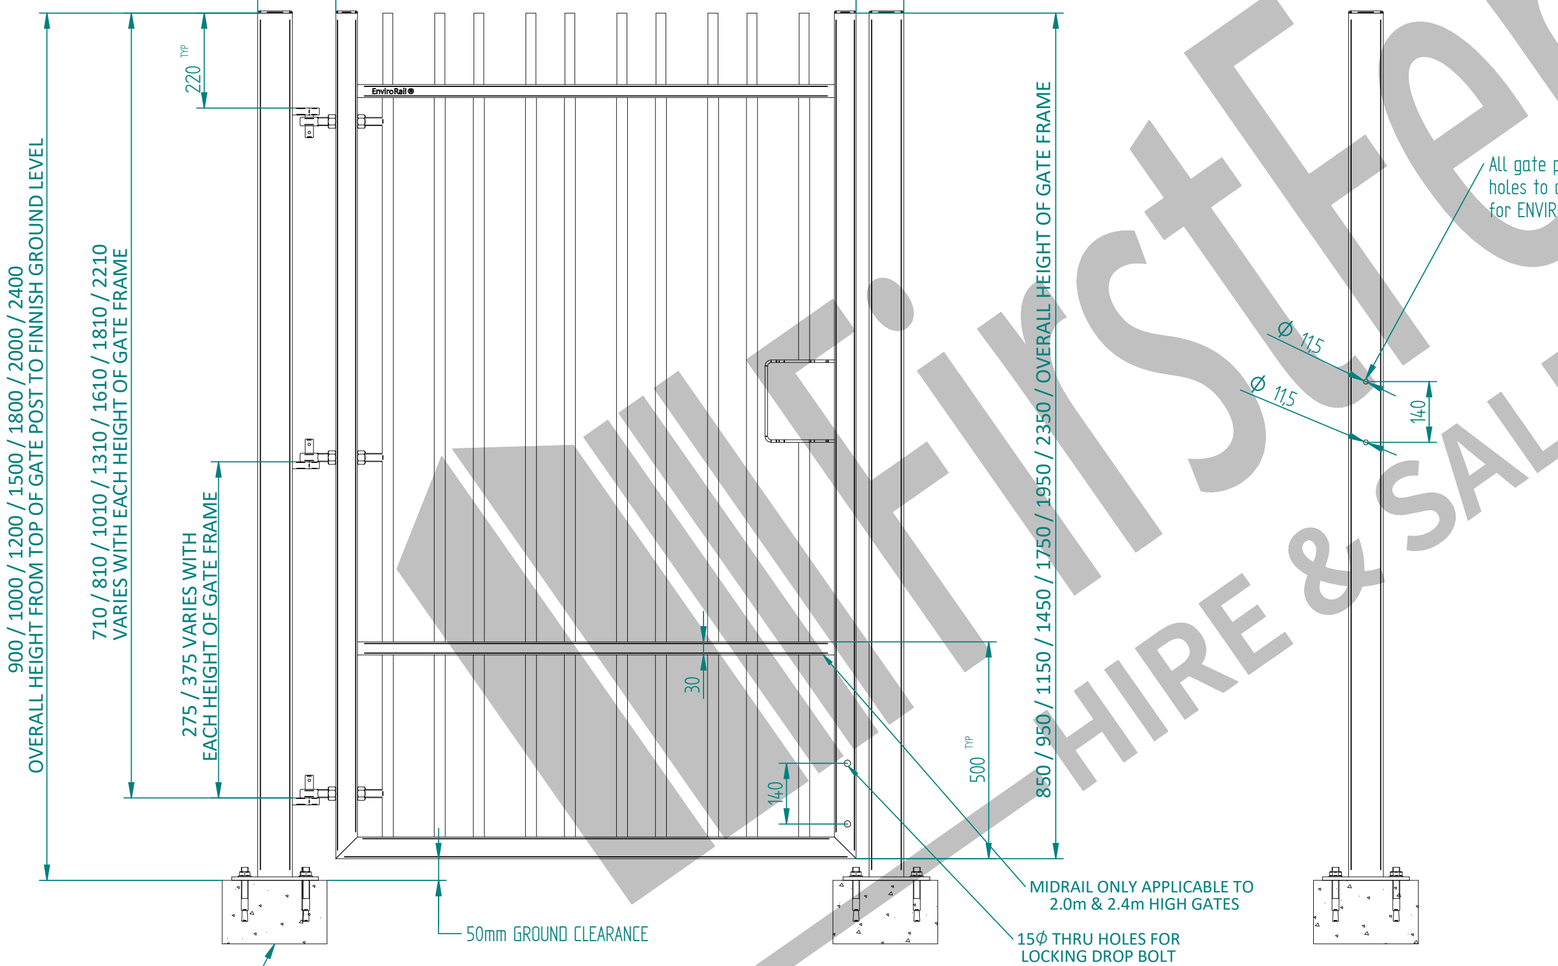


BOLT DOWN SINGLE LEAF GATE INTERNAL VIEW
OPENING 90° IN / OUT



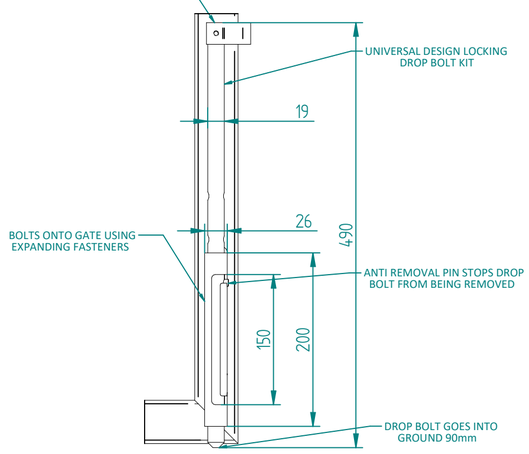

GATEMASTER LOCKING
DROP BOLT CONFIGURATION

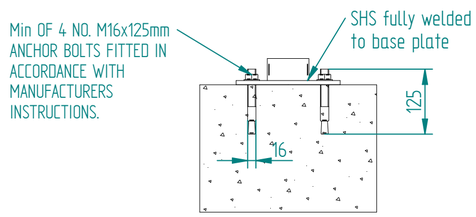

	NAME	DATE
DRAWN	W.P	04/12/23
TOLERANCE	± 2mm Unless Stated Otherwise	

3RD ANGLE

TITLE
ENVIRORAIL 0.9m - 2.4m High x 1.0m - 3.0m Wide Single Leaf Bolt Down Kit

FirstFence® HIRE & SALES
First Fence ltd, Kiln Way, Swadlincote, Derbyshire, DE11 8EA
01283 512 111 sales@firstfence.co.uk

SIZE A2

NOTE:
SHOULD ANY DISCREPANCIES BE FOUND WITH THIS DRAWING, PLEASE INFORM FIRSTFENCE.
COPYRIGHT OF THIS DRAWING IS OWNED BY FIRSTFENCE LIMITED.

REV A

WEIGHT:

SHEET 2 OF 2

FILE NAME: VERTICAL BAR RANGE DRAWING SINGLE LEAF.dft

FIRSTFENCE HIRE & SALES