



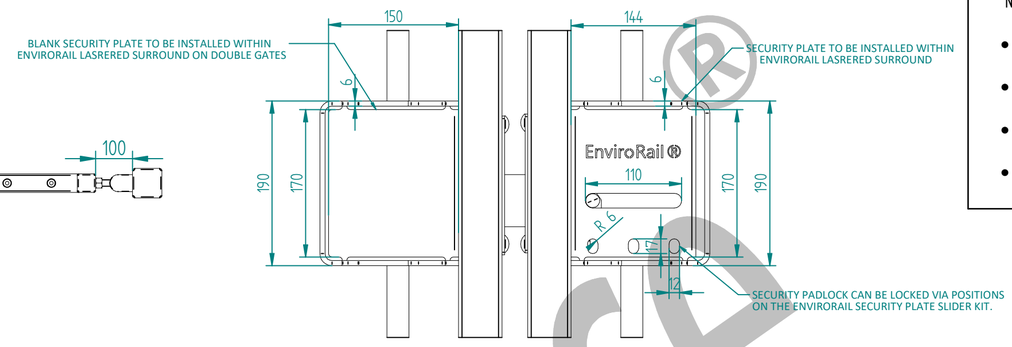



ENVIRORAIL SLIDER KIT CONFIGURATION
& LOCKING ARRANGEMENT

NOTES:


- ALL METERIALS TO BE MILD STEEL AND CONFORM TO RELEVANT BRITISH STANDARDS.
- ALL ITEMS TO BE PRE-GALVANISED TO BS EN 10346 OR HOT DIP GALVANISED TO ISO 1461
- ITEMS CAN BE POWDER COATED ON REQUEST, POWDER COATING TO : BS EN 13438
- INSTALLATION VIA R.A.M.S

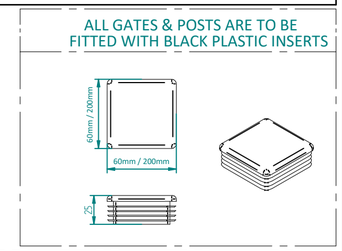

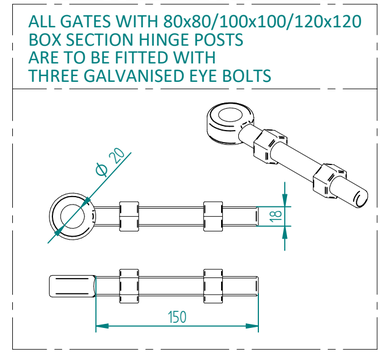

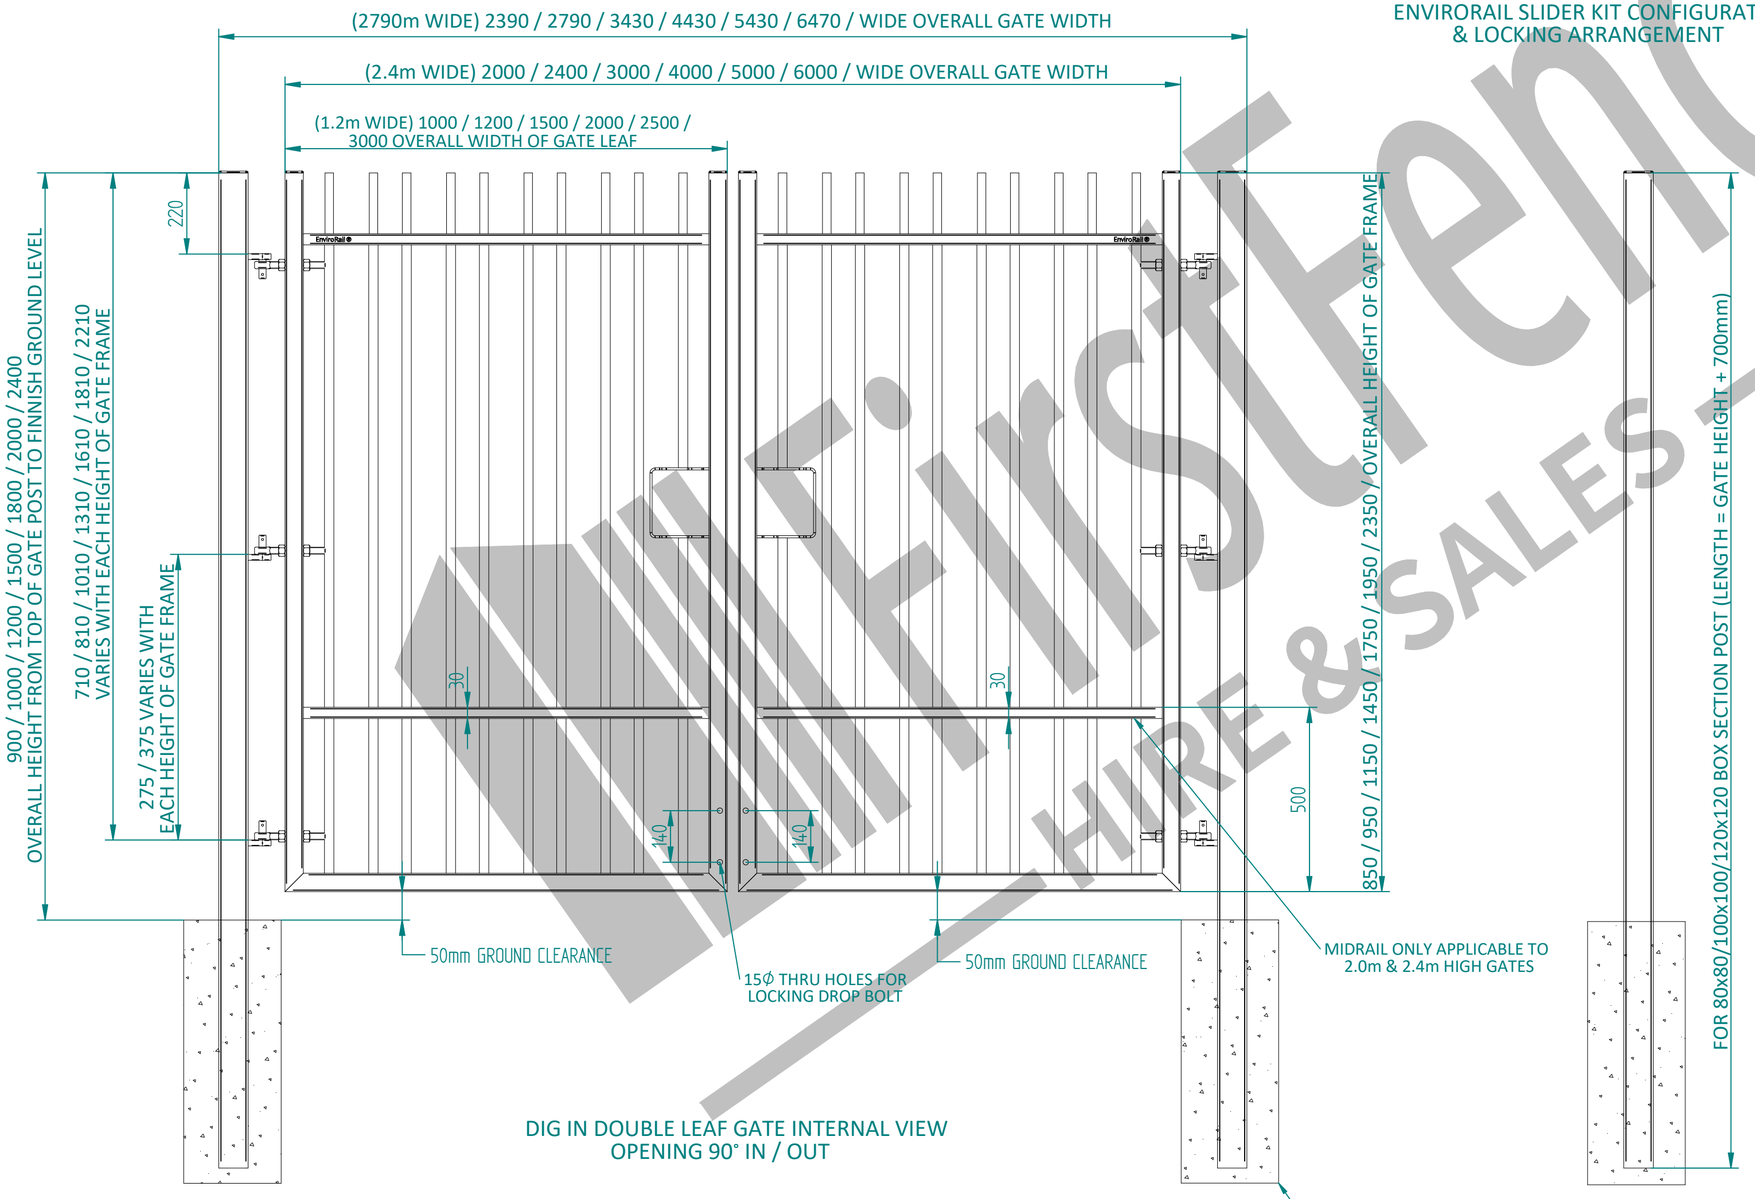

DIG IN DOUBLE LEAF GATE INTERNAL VIEW
OPENING 90° IN / OUT

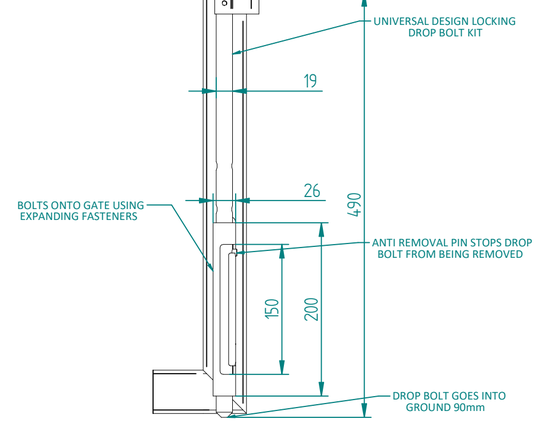

GATEMASTER LOCKING
DROP BOLT CONFIGURATION

	NAME	DATE
DRAWN	W.P	05/12/23
TOLERANCE	± 2mm Unless Stated Otherwise	

3RD ANGLE

TITLE
ENVIRORAIL 0.9m - 2.4m High x 2.0m - 6.0m Wide Double Leaf Dig In Kit

FirstFence ® HIRE & SALES
First Fence ltd, Kiln Way, Swadlincote, Derbyshire, DE11 8EA
01283 512 111 sales@firstfence.co.uk

SIZE A2

NOTE:
SHOULD ANY DISCREPANCIES BE FOUND WITH THIS DRAWING, PLEASE INFORM FIRSTFENCE.
COPYRIGHT OF THIS DRAWING IS OWNED BY FIRSTFENCE LIMITED.


REV A


WEIGHT:

SHEET 1 OF 2

FILE NAME: VERTICAL BAR RANGE DRAWING DOUBLE LEAF.dft

FirstFence HIRE & SALES

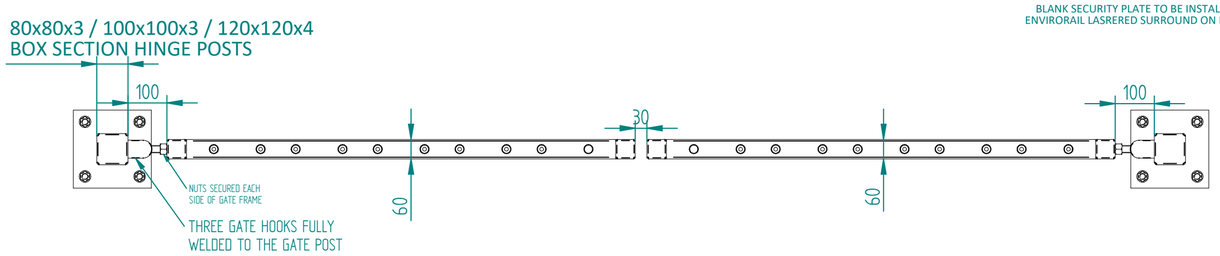

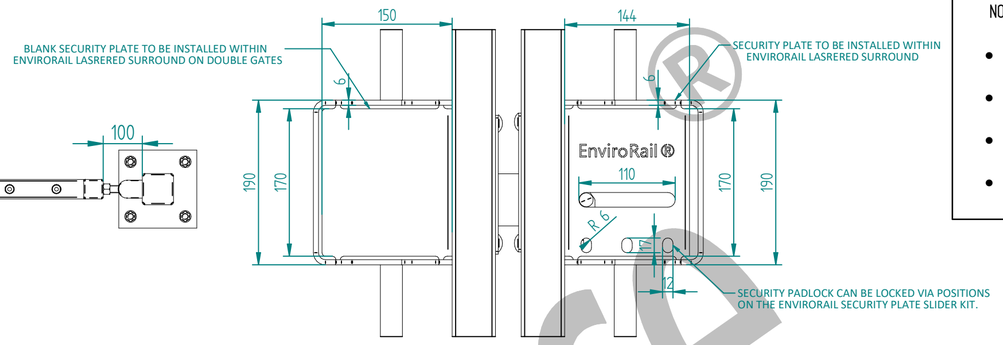


ENVIRORAIL SLIDER KIT CONFIGURATION
& LOCKING ARRANGEMENT


NOTES:


- ALL METERIALS TO BE MILD STEEL AND CONFORM TO RELEVANT BRITISH STANDARDS.
- ALL ITEMS TO BE PRE-GALVANISED TO BS EN 10346 OR HOT DIP GALVANISED TO ISO 1461
- ITEMS CAN BE POWDER COATED ON REQUEST, POWDER COATING TO : BS EN 13438
- INSTALLATION VIA R.A.M.S

ALL GATES & POSTS ARE TO BE FITTED WITH BLACK PLASTIC INSERTS

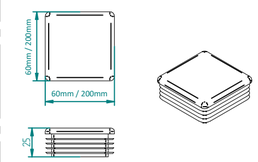


ALL GATES WITH 80x80/100x100/120x120 BOX SECTION HINGE POSTS ARE TO BE FITTED WITH THREE GALVANISED EYE BOLTS

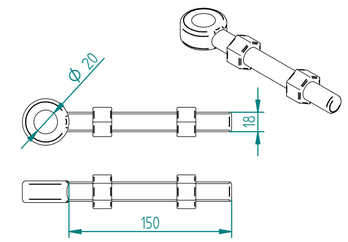


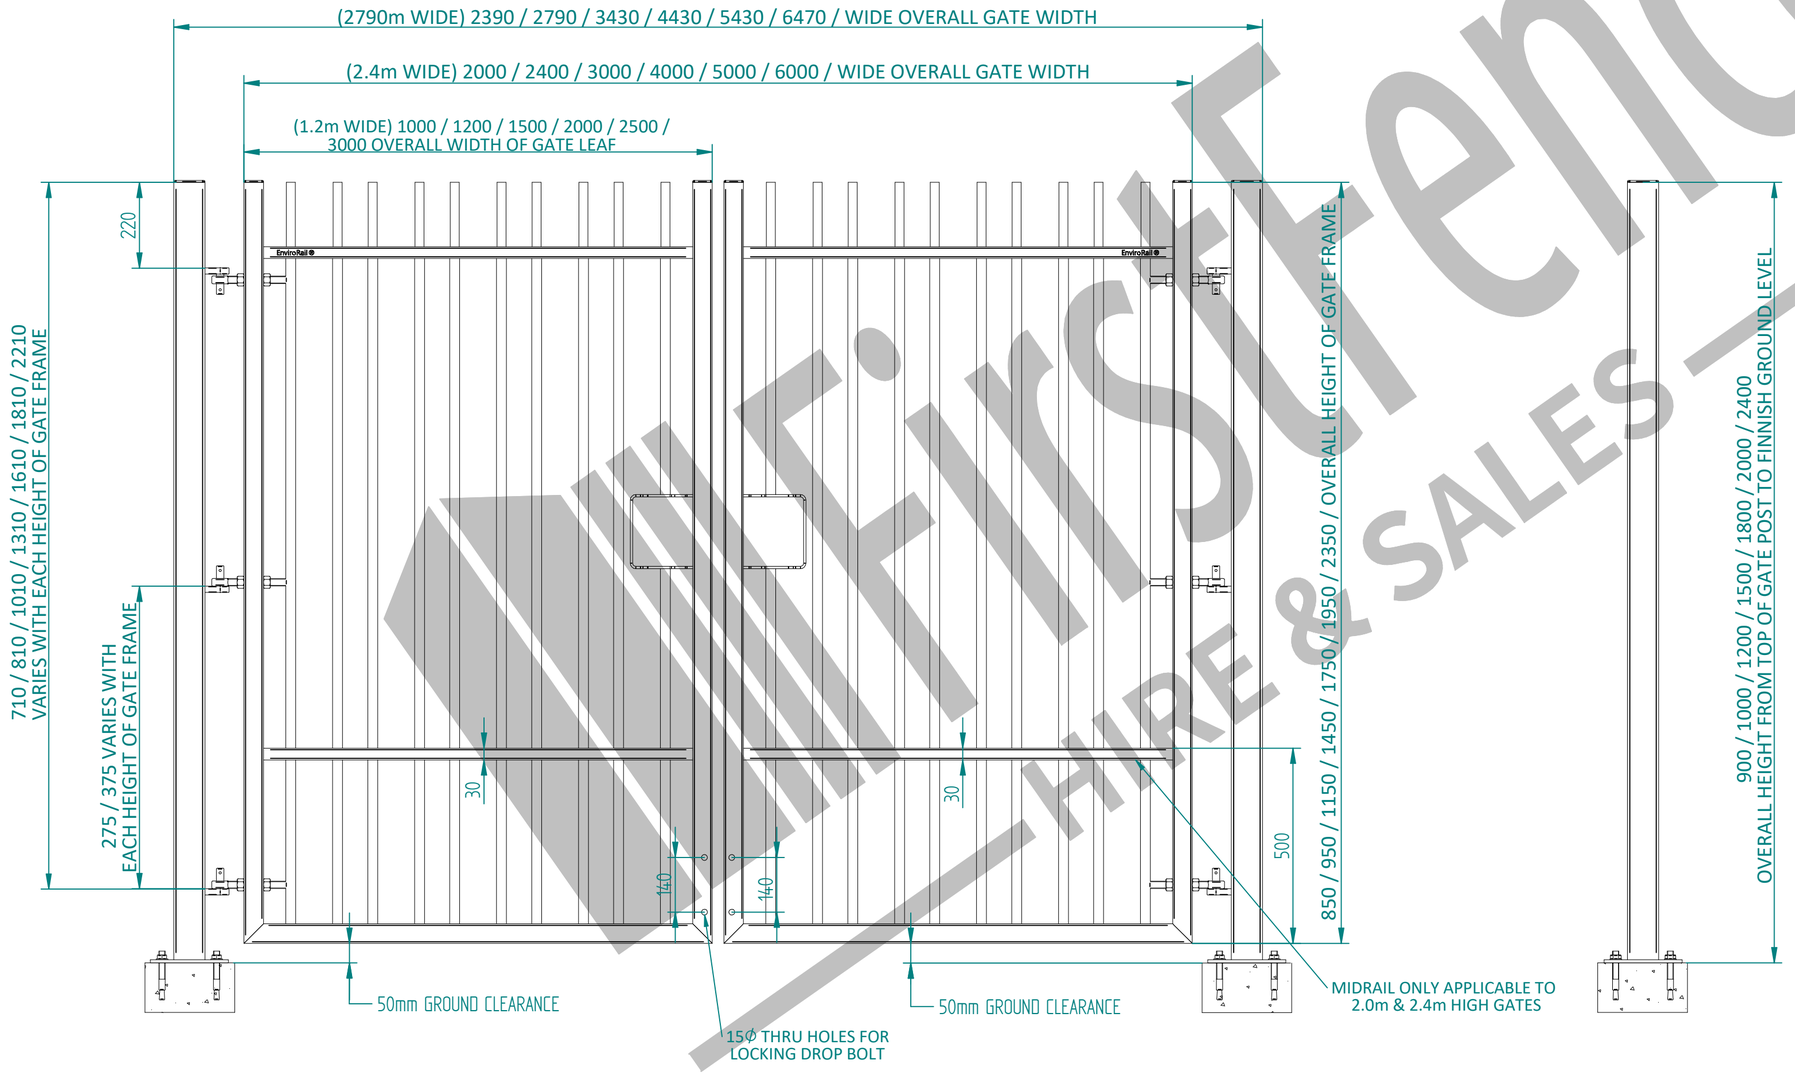

DIG IN DOUBLE LEAF GATE INTERNAL VIEW
OPENING 90° IN / OUT

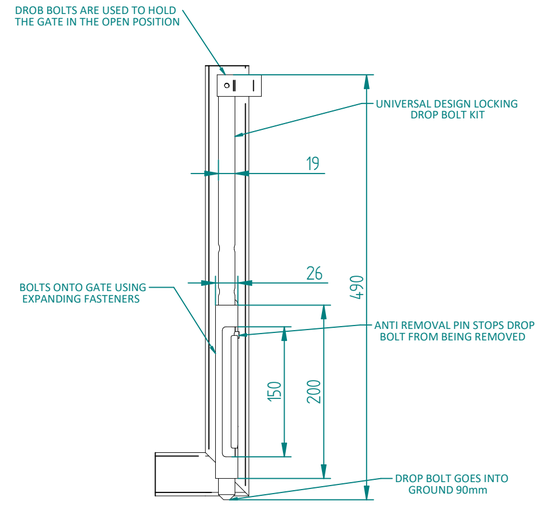

GATEMASTER LOCKING
DROP BOLT CONFIGURATION

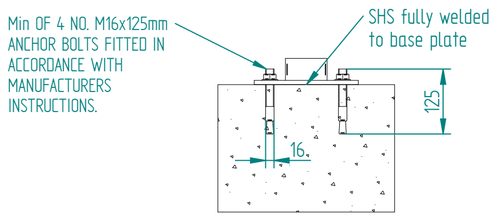

	NAME	DATE
DRAWN	W.P	05/12/23
TOLERANCE	± 2mm Unless Stated Otherwise	

3RD ANGLE

TITLE: ENVIRORAIL 0.9m - 2.4m High x 2.0m - 6.0m Wide Double Leaf Bolt Down Kit

FirstFence® HIRE & SALES
First Fence ltd, Kiln Way, Swadlincote, Derbyshire, DE11 8EA
01283 512 111 sales@firstfence.co.uk

SIZE A2

NOTE: SHOULD ANY DISCREPANCIES BE FOUND WITH THIS DRAWING, PLEASE INFORM FIRSTFENCE.
COPYRIGHT OF THIS DRAWING IS OWNED BY FIRSTFENCE LIMITED.

REV A

WEIGHT:

SHEET 2 OF 2

FILE NAME: VERTICAL BAR RANGE DRAWING DOUBLE LEAF.dft

FIRSTFENCE HIRE & SALES