


DO NOT SCALE DRAWING

Notes:

1. The system is available in a variety of colors
2. The specified digging depths are intended as general guidelines and may require adjustments based on specific site conditions.
3. Regular maintenance, such as cleaning and inspection, is recommended to ensure optimal performance.

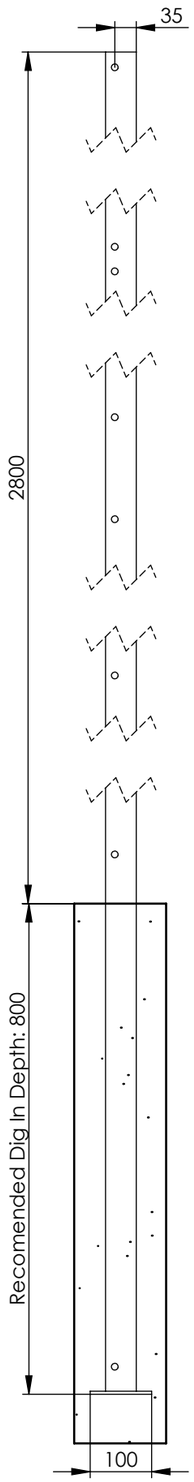

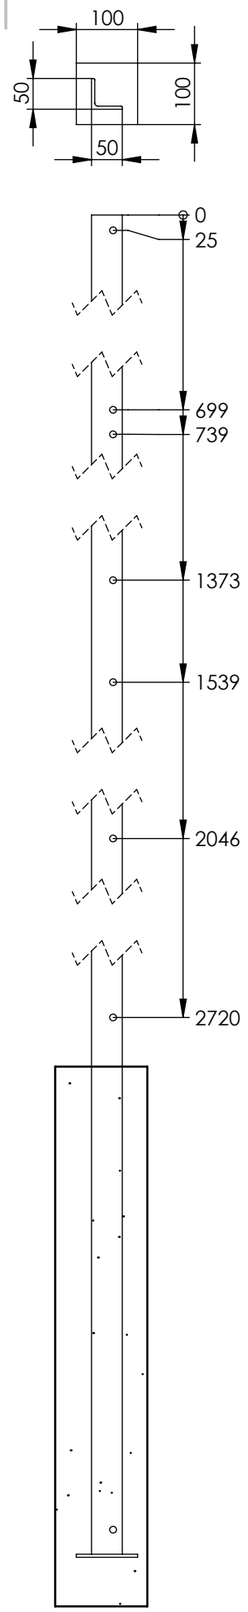

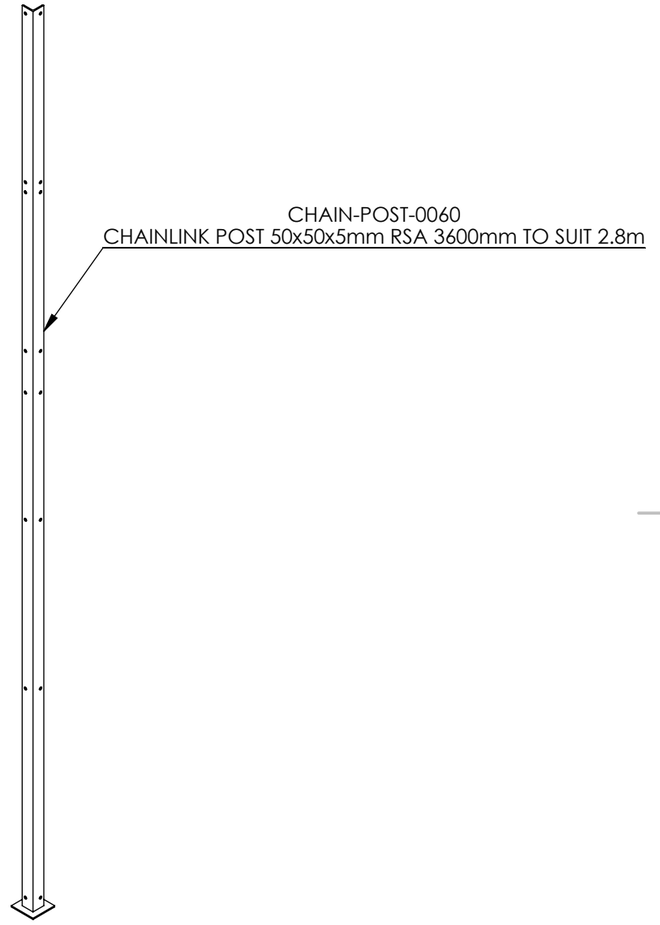

REV	DESCRIPTION	DATE

	NAME	DATE
DRAWN	CS	09/07/2026
APV'D		

Tolerance	
0 - 50mm	± 0.2mm
> 50 - 500mm	±1mm
>1000mm	± 3mm

FirstFence HIRE & SALES

SKU: CHAIN-KIT-0060

Third Angle Projection

TITLE: INTERMEDIATE POST 50x50x5mm RSA 3600mm TO SUIT 2.8m KIT

REV: A

Material: Steel

WEIGHT: 13.8kg

SCALE: 1:10

A3

SHEET 1 OF 1