


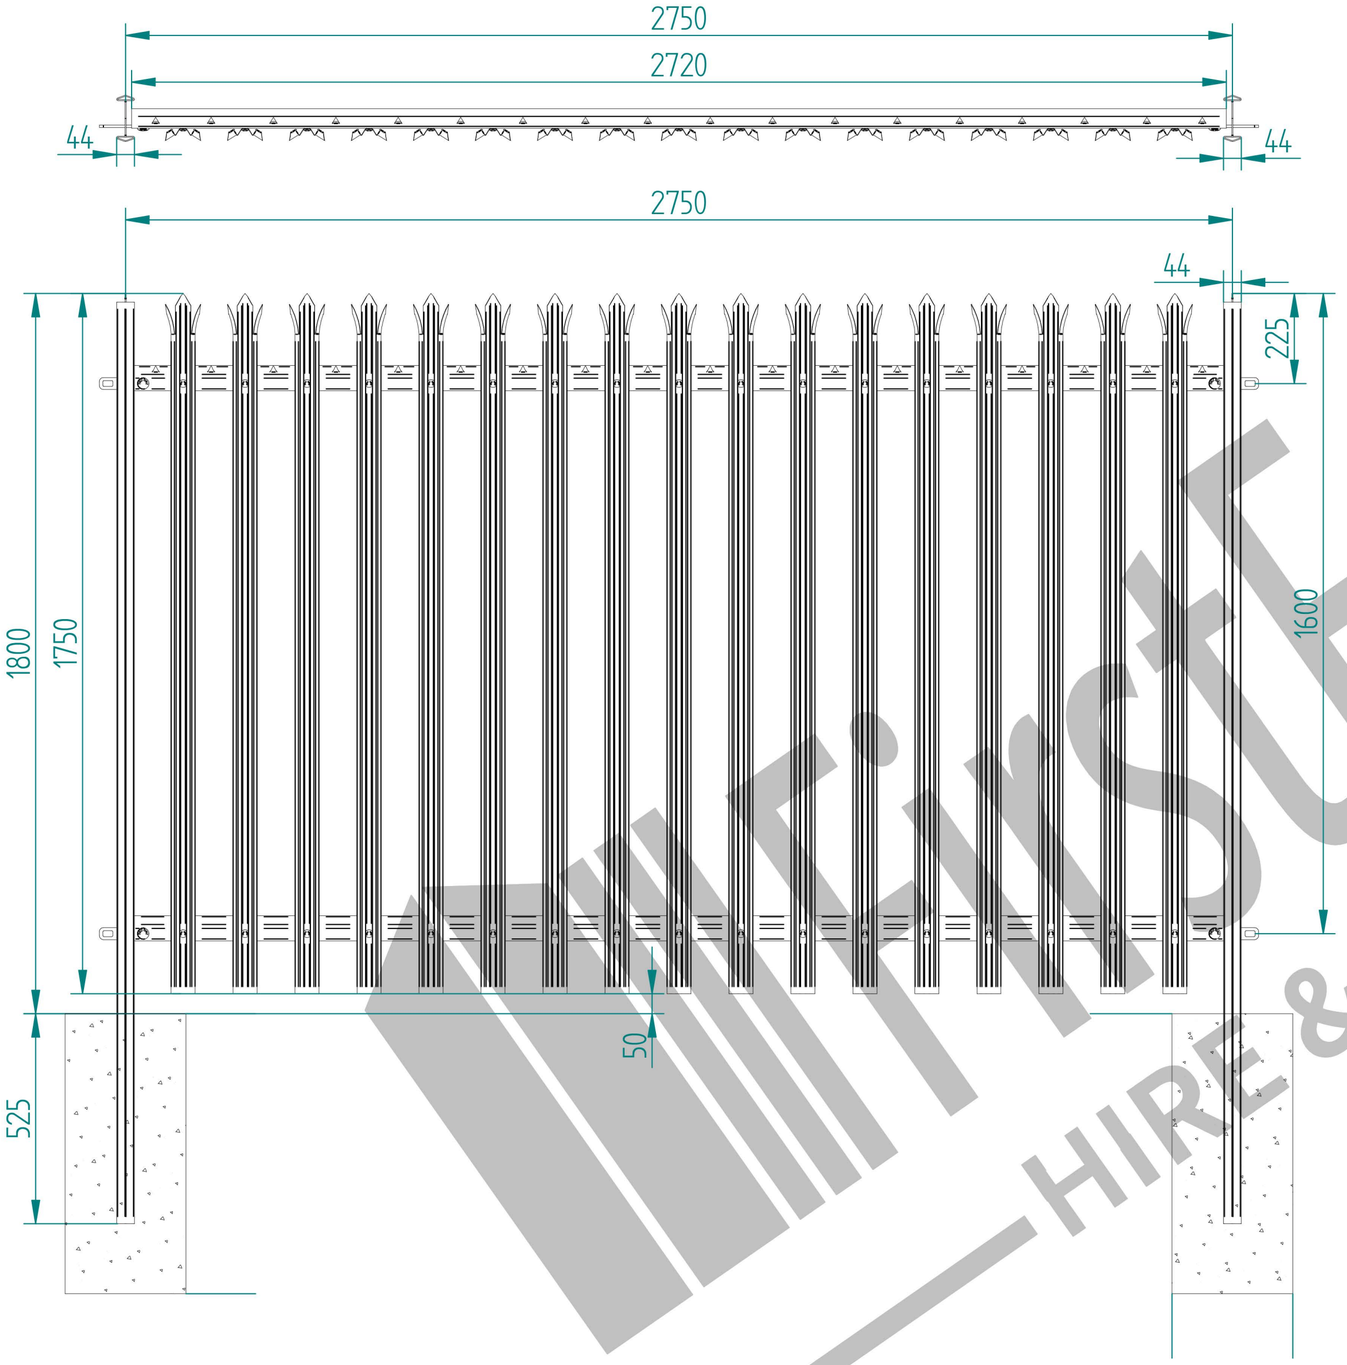


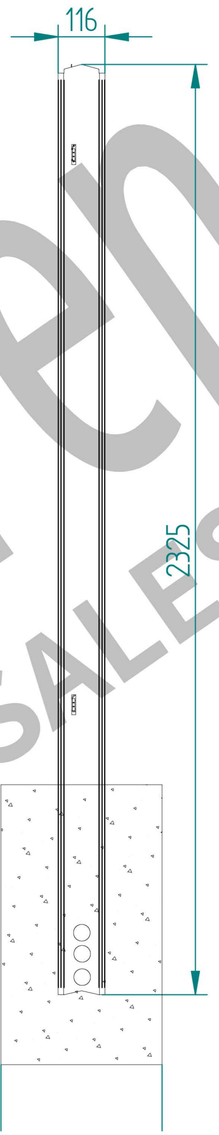

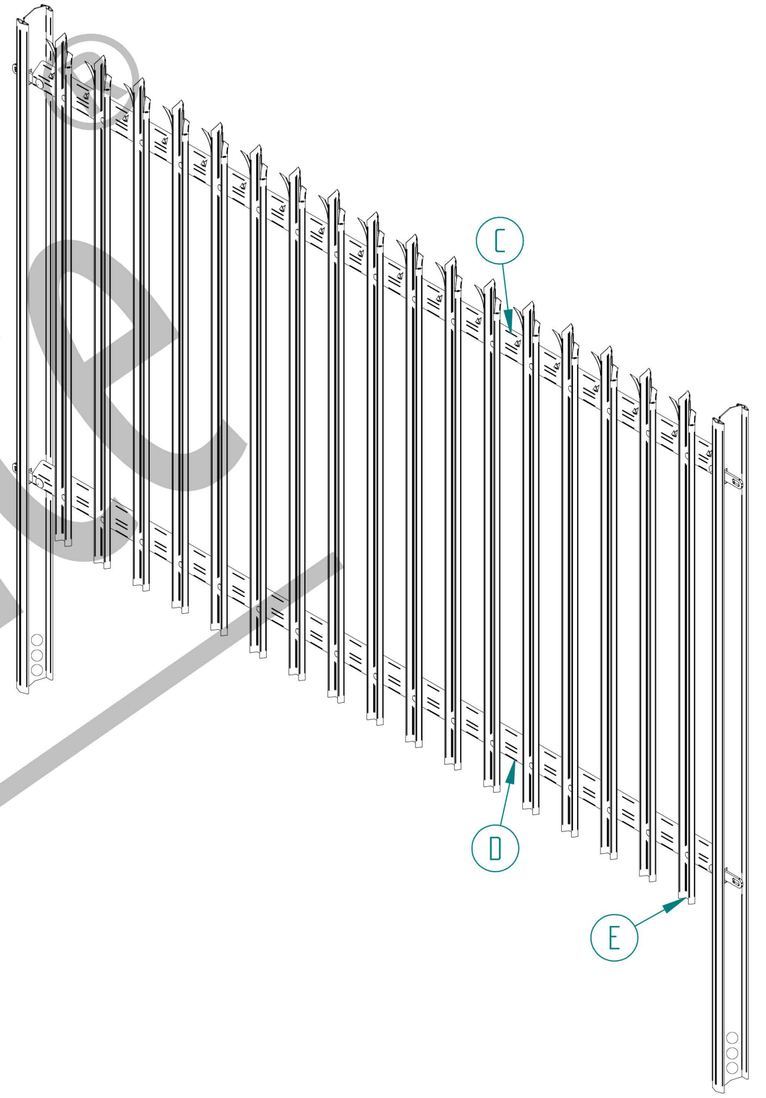

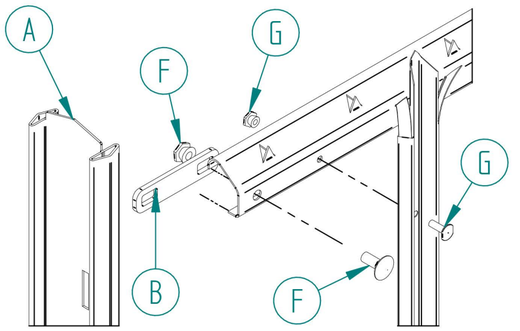

Item	Component Name	Quantity
A	PALI-BAY-0001 - 1.8m HIGH DIG IN PALISADE POST - AL 2325mm	1
B	ACCS-PAL-0101 - STRAIGHT FISHPLATE FOR PALISADE FENCING	2
C	PALI-BAY-102 - TOP RAIL FOR W PALISADE FENCING 2.75m WIDE	1
D	PALI-BAY-101 - BOTTOM RAIL FOR W PALISADE FENCING 2.75m WIDE	1
E	TRIPLE POINT PALE / ROUND & NOTCHED PALE / SINGLE POINT. ON REQUEST	17
F	M12 X 30mm CUP HEAD BOLT + M12 SHEAR NUT	4
G	M8 X 25mm CUP HEAD BOLT + M8 SHEAR NUT	34

	NAME	DATE
DRAWN	LT	24/08/20
TOLERANCE	± 2mm Unless Stated Otherwise	

3RD ANGLE

TITLE
PALI-KIT-0001 - 1.8m HIGH PALISADE DIG IN FENCING KIT TRIPLE POINTED W PALES

FirstFence® HIRE & SALES
First Fence ltd, Kiln Way, Swadlincote, Derbyshire, DE11 8EA
01283 512 111 sales@firstfence.co.uk

NOTE:
SHOULD ANY DISCREPANCIES BE FOUND WITH THIS DRAWING, PLEASE INFORM FIRSTFENCE.
COPYRIGHT OF THIS DRAWING IS OWNED BY FIRSTFENCE LIMITED.

SIZE A2 | REV A

WEIGHT:

FILE NAME: PALI-KIT-0001 - 1.8m HIGH PALISADE DIG IN FENCING KIT TRIPLE POINTED W PALES.dft

1600

225

Triple Point Pale



ϕ 8

1750



1600

225

Round & Notched Pale



80

ϕ 8

1750



1600

225

Single Point Pale



ϕ 8

1750



Palisade Pale Wall Thickness Come In Sizes Of 2.0mm 2.5mm 3.0mm

	NAME	DATE
DRAWN	LT	24/08/20
TOLERANCE	± 2mm Unless Stated Otherwise	

3RD ANGLE

TITLE: 1.8m W PALISADE PALES ACTUAL HEIGHT 1750mm

FirstFence® HIRE & SALES
First Fence ltd, Kiln Way, Swadlincote, Derbyshire, DE11 8EA
01283 512 111 sales@firstfence.co.uk

SIZE A2

NOTE:
SHOULD ANY DISCREPANCIES BE FOUND WITH THIS DRAWING, PLEASE INFORM FIRSTFENCE.
COPYRIGHT OF THIS DRAWING IS OWNED BY FIRSTFENCE LIMITED.

REV A


WEIGHT:

SHEET 2 OF 6

FILE NAME: PALI-KIT-0001 - 1.8m HIGH PALISADE DIG IN FENCING KIT TRIPLE POINTED W PALES.dft

2720


PALI-BAY-102 – TOP RAIL FOR W PALISADE FENCING 2.75m WIDE

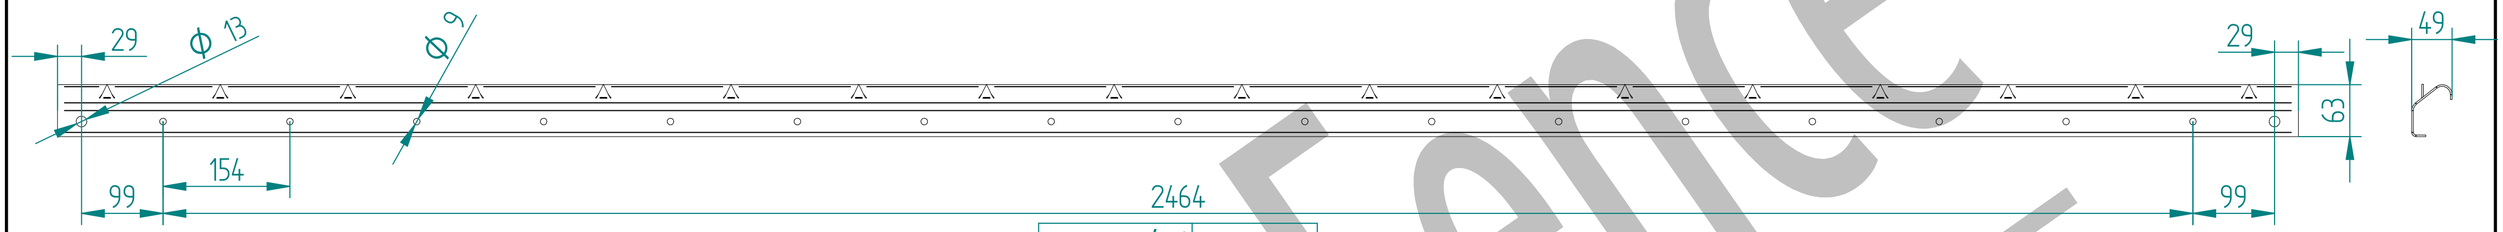

17 X 19 Φ | 154 PITCH

2720

PALI-BAY-101 – BOTTOM RAIL FOR W PALISADE FENCING 2.75m WIDE

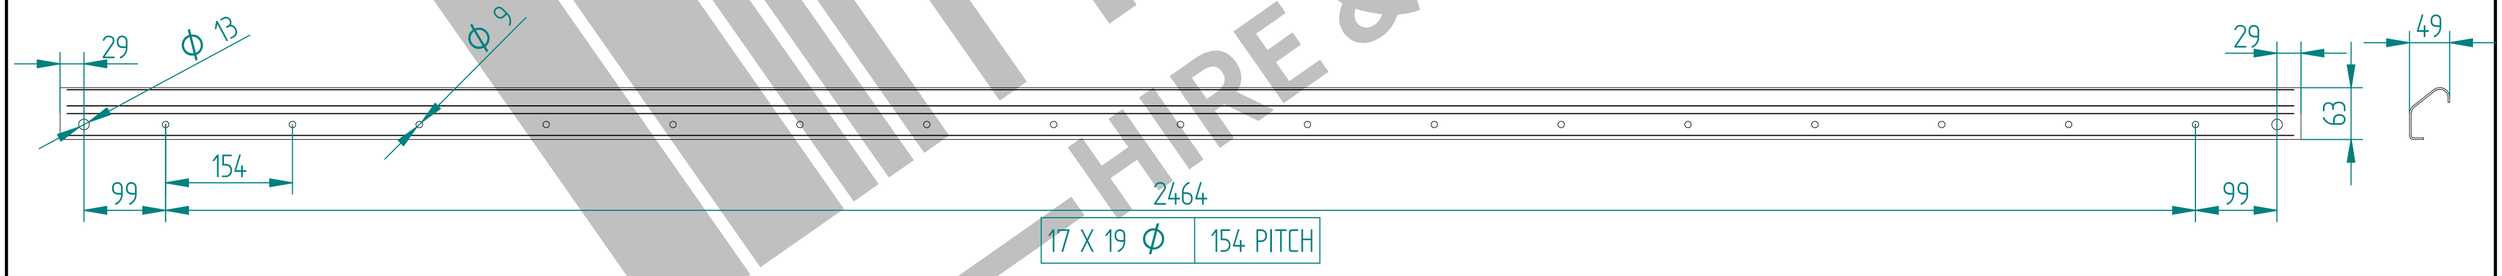

17 X 19 Φ | 154 PITCH

Palisade Rail Wall Thickness Come In Sizes Of 2.0mm 2.5mm 3.0mm

	NAME	DATE
DRAWN	LT	24/08/20
TOLERANCE	± 2mm Unless Stated Otherwise	

3RD ANGLE

TITLE: RAILS FOR W PALISADE FENCING 2.75m WIDE

FirstFence HIRE & SALES
First Fence ltd, Kiln Way, Swadlincote, Derbyshire, DE11 8EA
01283 512 111 sales@firstfence.co.uk

SIZE A2


NOTE: SHOULD ANY DISCREPANCIES BE FOUND WITH THIS DRAWING, PLEASE INFORM FIRSTFENCE.
COPYRIGHT OF THIS DRAWING IS OWNED BY FIRSTFENCE LIMITED.


REV A


WEIGHT:

SHEET 3 OF 6

FILE NAME: PALI-KIT-0001 – 1.8m HIGH PALISADE DIG IN FENCING KIT TRIPLE POINTED W PALES.dft

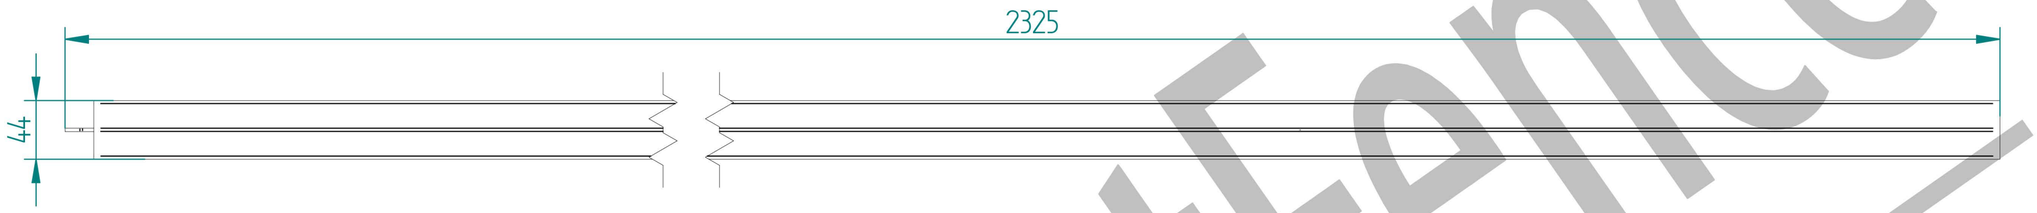

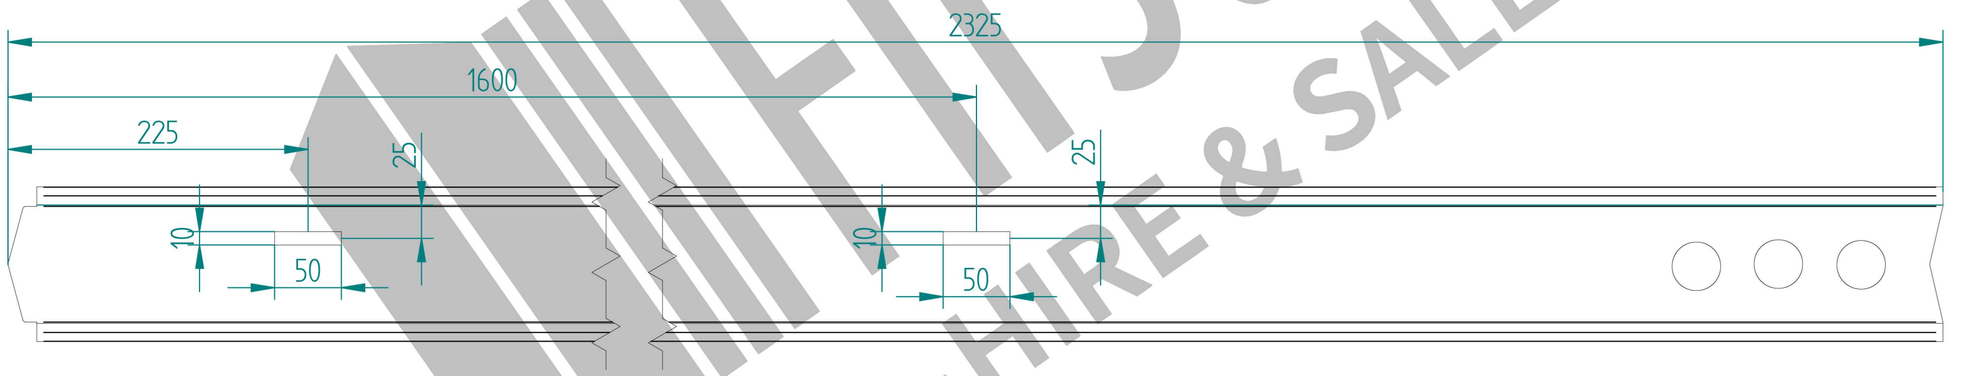

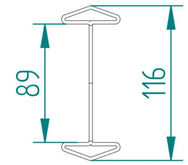

Palisade Post Wall Thickness Come In Sizes Of 2.0mm 2.5mm 3.0mm

	NAME	DATE
DRAWN	L.T	24/08/20
TOLERANCE	± 2mm Unless Stated Otherwise	

3RD ANGLE

TITLE
PALI-BAY-0001 – 1.8m HIGH DIG IN PALISADE POST – AL 2325mm

FirstFence® HIRE & SALES
First Fence ltd. Kiln Way, Swadlincote, Derbyshire, DE11 8EA
01283 512 111 sales@firstfence.co.uk

SIZE A2

NOTE:
SHOULD ANY DISCREPANCIES BE FOUND WITH THIS DRAWING, PLEASE INFORM FIRSTFENCE.
COPYRIGHT OF THIS DRAWING IS OWNED BY FIRSTFENCE LIMITED.


REV A


WEIGHT:


SHEET 4 OF 6


FILE NAME: PALI-KIT-0001 – 1.8m HIGH PALISADE DIG IN FENCING KIT TRIPLE POINTED W PALES.dft


PALISADE FENCING 90° CORNER POST DETAIL

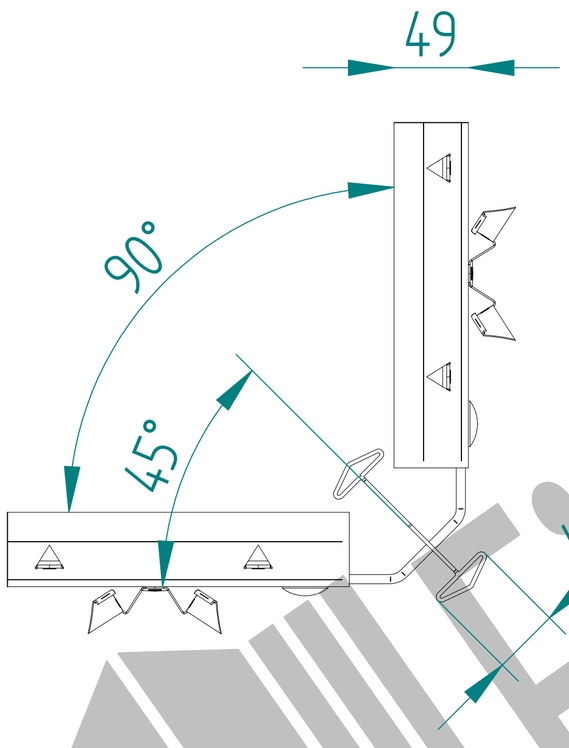

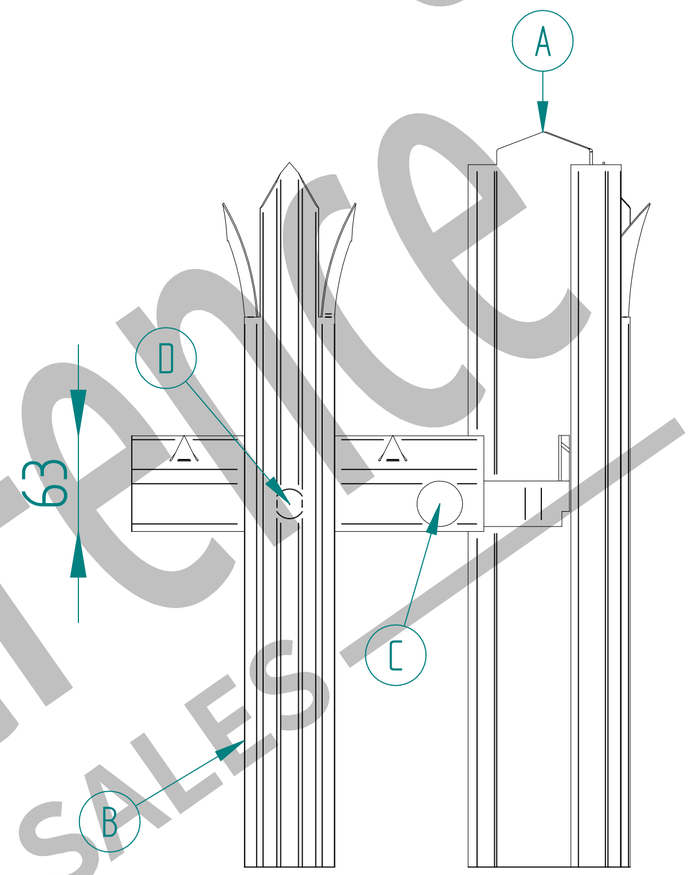

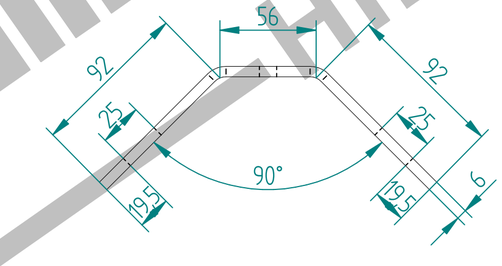

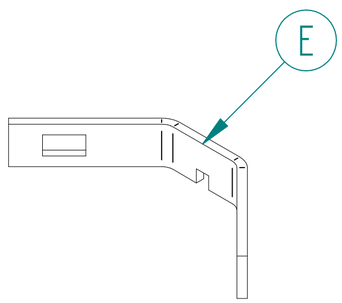

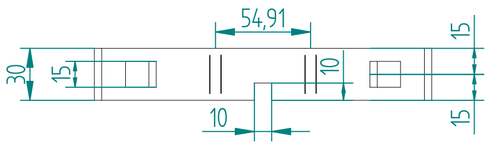

Item	Component Name
A	PALI-BAY-0001 – 1.8m HIGH DIG IN PALISADE POST – AL 2325mm
B	TRIPLE POINT PALE / ROUND & NOTCHED PALE / SINGLE POINT. ON REQUEST
C	M12 X 30mm CUP HEAD BOLT + M12 SHEAR NUT
D	M8 X 25mm CUP HEAD BOLT + M8 SHEAR NUT
E	ACCS-PAL-0102 – CORNER FISHPLATE FOR PALISADE FENCING

	NAME	DATE
DRAWN	LT	24/08/20
TOLERANCE	± 2mm Unless Stated Otherwise	

3RD ANGLE

TITLE: PALISADE FENCING 90° CORNER POST DETAIL

FirstFence® HIRE & SALES
First Fence ltd, Kiln Way, Swadlincote, Derbyshire, DE11 8EA
01283 512 111 sales@firstfence.co.uk

SIZE A2

NOTE:
SHOULD ANY DISCREPANCIES BE FOUND WITH THIS DRAWING, PLEASE INFORM FIRSTFENCE.
COPYRIGHT OF THIS DRAWING IS OWNED BY FIRSTFENCE LIMITED.

REV A


WEIGHT:

SHEET 5 OF 6

FILE NAME: PALI-KIT-0001 – 1.8m HIGH PALISADE DIG IN FENCING KIT TRIPLE POINTED W PALES.dft

FirstFence® HIRE & SALES

PALISADE FENCING END POST DETAIL

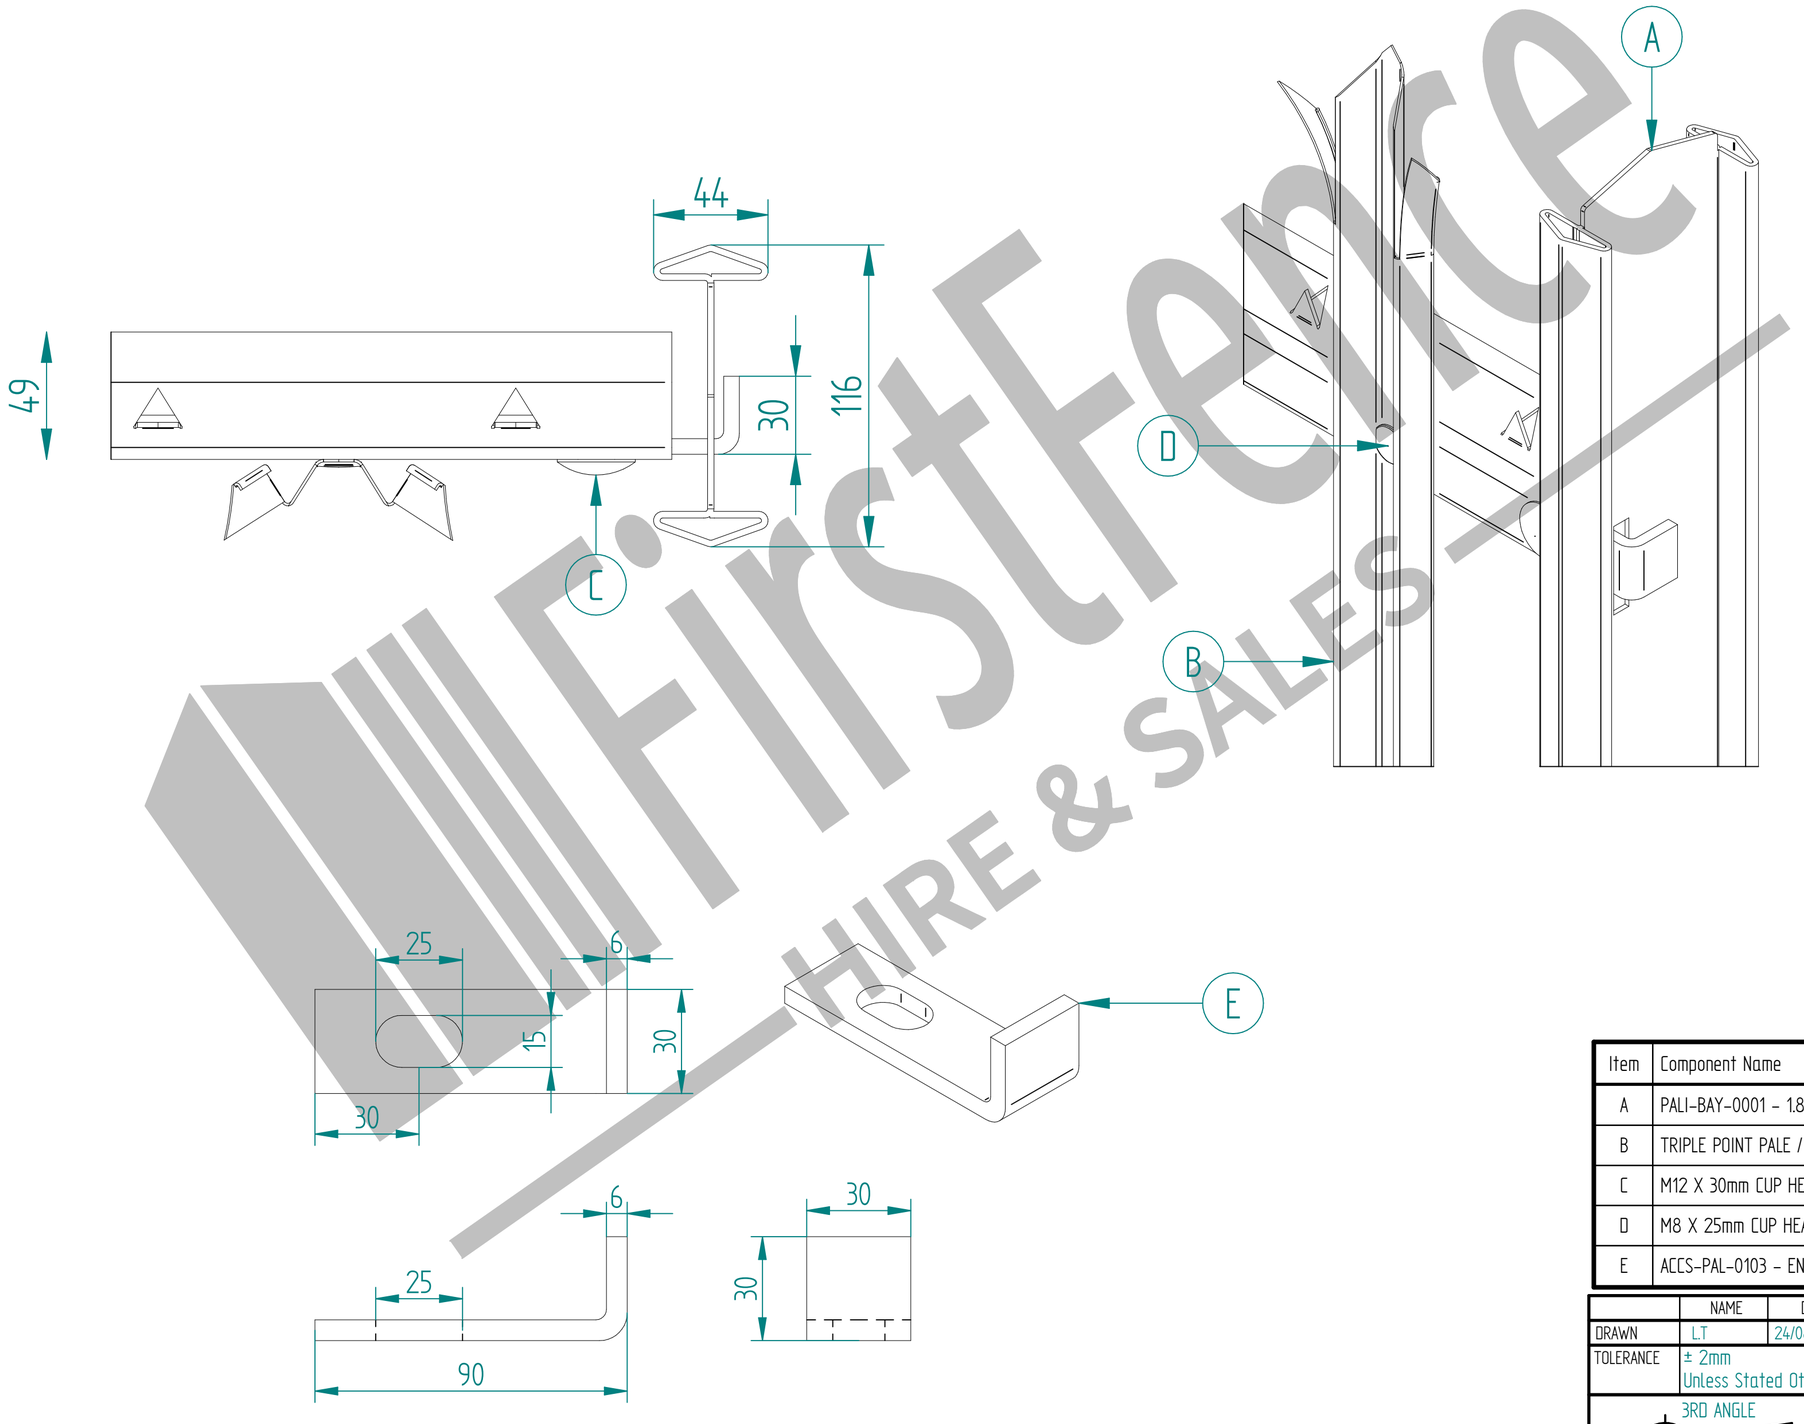

FirstFence HIRE & SALES ®

Item	Component Name
A	PALI-BAY-0001 – 1.8m HIGH DIG IN PALISADE POST – AL 2325mm
B	TRIPLE POINT PALE / ROUND & NOTCHED PALE / SINGLE POINT. ON REQUEST
C	M12 X 30mm CUP HEAD BOLT + M12 SHEAR NUT
D	M8 X 25mm CUP HEAD BOLT + M8 SHEAR NUT
E	ACCS-PAL-0103 – END FISHPLATE FOR PALISADE FENCING

	NAME	DATE
DRAWN	LT	24/08/20
TOLERANCE	± 2mm Unless Stated Otherwise	

3RD ANGLE

TITLE: PALISADE FENCING END POST DETAIL

FirstFence HIRE & SALES
First Fence ltd, Kiln Way, Swadlincote, Derbyshire, DE11 8EA
01283 512 111 sales@firstfence.co.uk

SIZE A2

NOTE:
SHOULD ANY DISCREPANCIES BE FOUND WITH THIS DRAWING, PLEASE INFORM FIRSTFENCE.
COPYRIGHT OF THIS DRAWING IS OWNED BY FIRSTFENCE LIMITED

REV A

WEIGHT:


SHEET 6 OF 6


FILE NAME: PALI-KIT-0001 – 1.8m HIGH PALISADE DIG IN FENCING KIT TRIPLE POINTED W PALES.dft


DO NOT SCALE DRAWING


Notes:

1. Made from cold rolled steel, this product offers great strength and durability.
2. The Fencing Comes Pre-Galvanised, However It Can Be PPC In A Variety Of Standard And Non-Standard Colours to match gates.

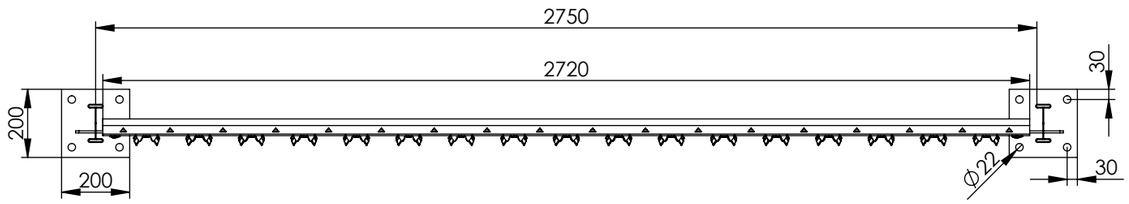


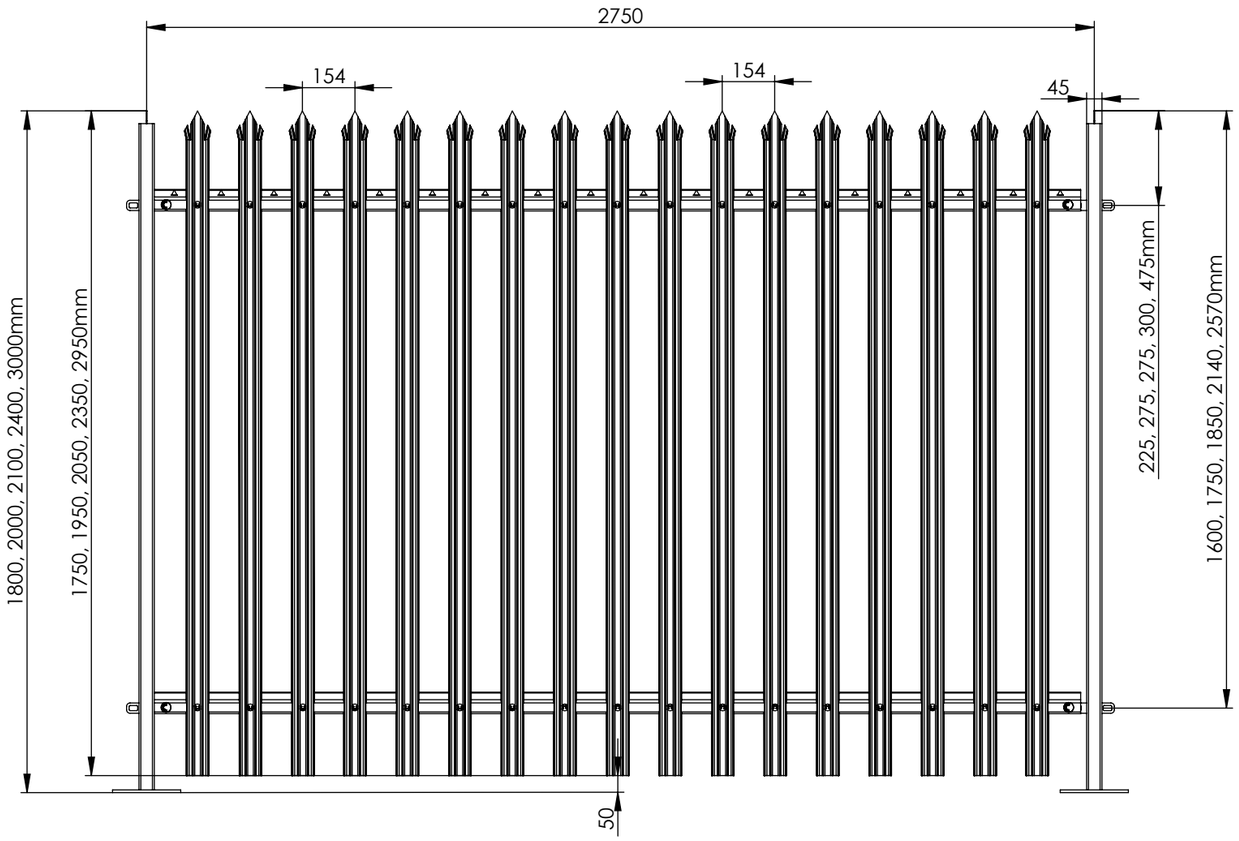

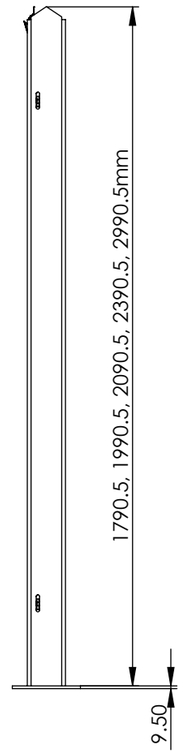

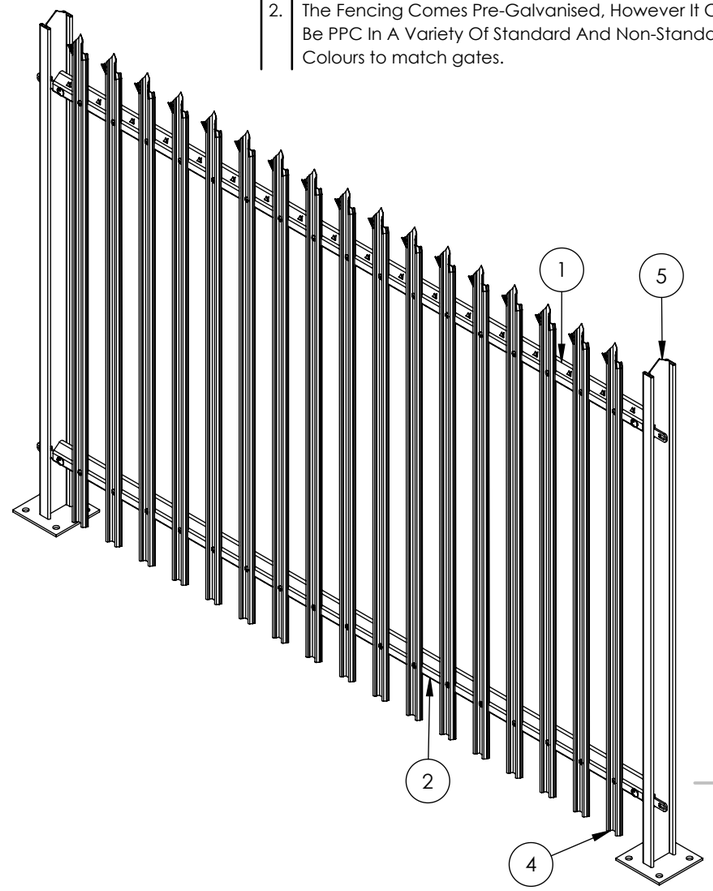

ITEM NO.	PART NUMBER	QTY.
1	PALI-BAY-102 - TOP RAIL FOR W PALISADE FENCING 2.75m WIDE	1
2	PALI-BAY-101 - BOTTOM RAIL FOR W PALISADE FENCING 2.75m WIDE	1
3	ACCS-PAL-0101 - STRAIGHT FISHPLATE FOR PALISADE FENCING	2
4	TRIPLE POINT PALE / ROUND & NOTCHED PALE / SINGLE POINT. ON REQUEST	17
5	1.8M - 3.0M HIGH Bolt Down 116x45mm ROLLED PALISADE POST TO SUIT 2 RAILS	1
6	ACCS-PAL-0004 - M12 X 30mm BOLT	4
7	ACCS-PAL-0002 - M8 X 25mm BOLT	34

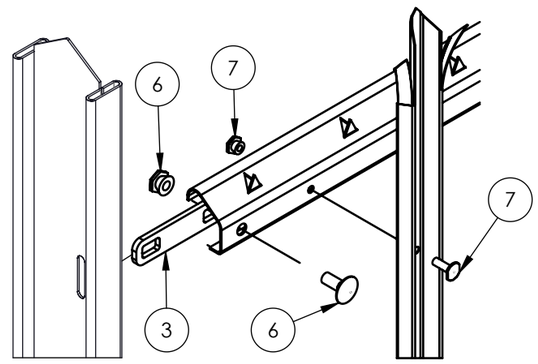

REV	DESCRIPTION	DATE

	NAME	DATE
DRAWN	W.P	17/09/2024
APV'D		

Tolerance		
	0 - 50mm	± 0.2mm
	> 50 - 500mm	±1mm
	>1000mm	± 3mm

FirstFence® HIRE & SALES

SKU: PALI-KIT-0000

Third Angle Projection

TITLE: 1.8m - 3.0m HIGH PALISADE BOLT DOWN FENCING KIT TRIPLE POINTED W PALES

REV: A

Material: STEEL

WEIGHT: N/A


SCALE: N/A


SHEET 1 OF 6


A3

DO NOT SCALE DRAWING

Notes:

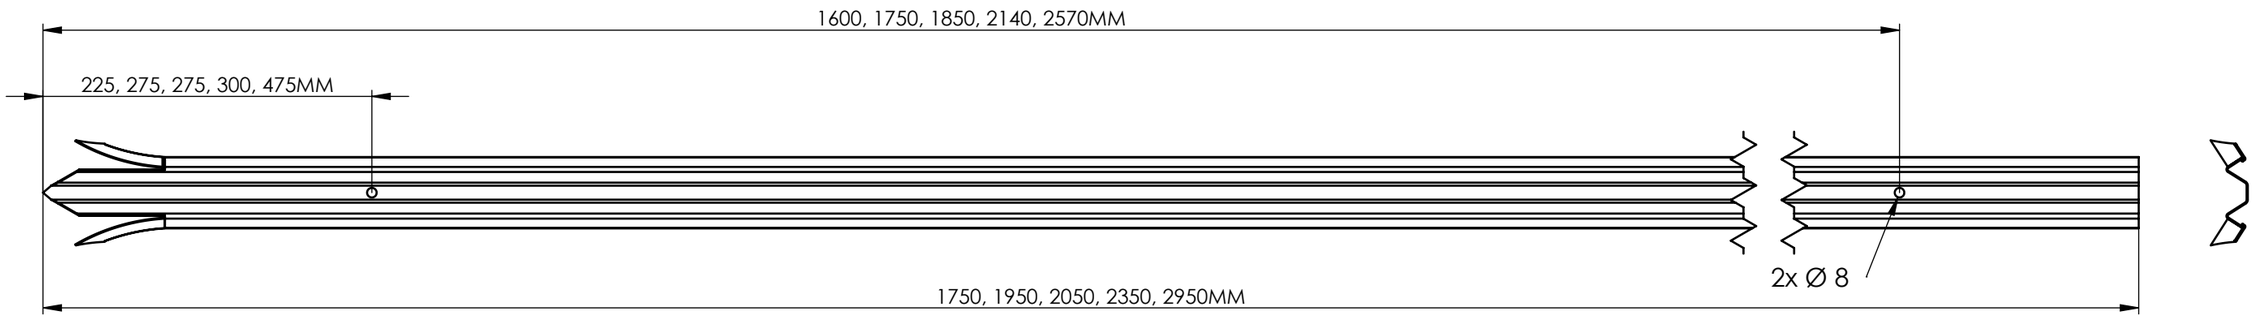

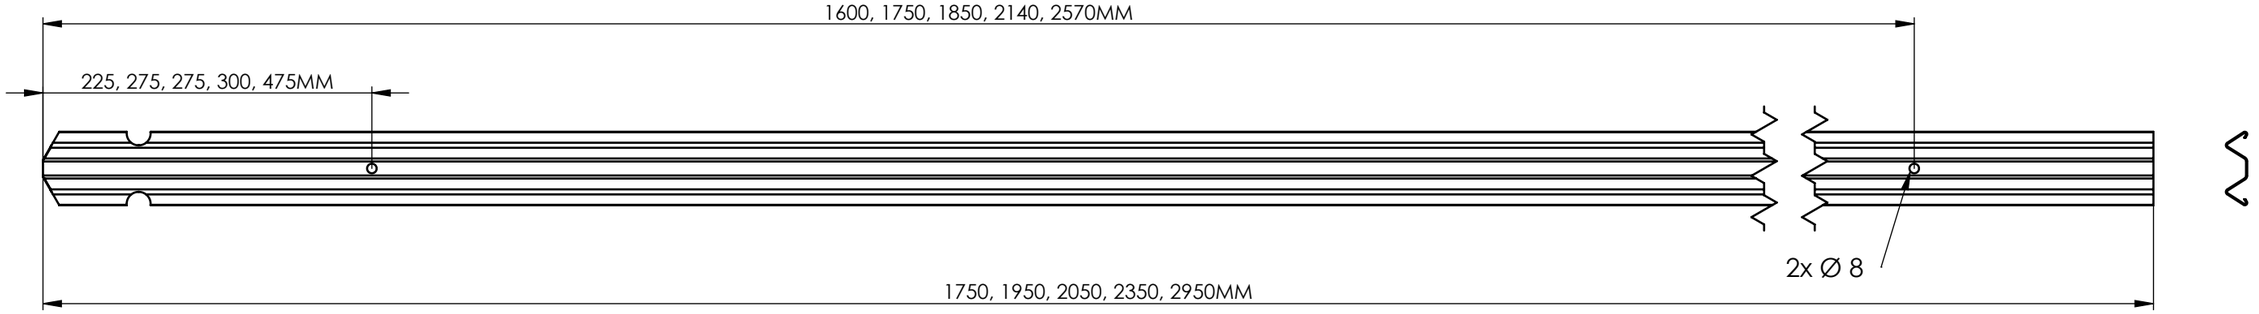

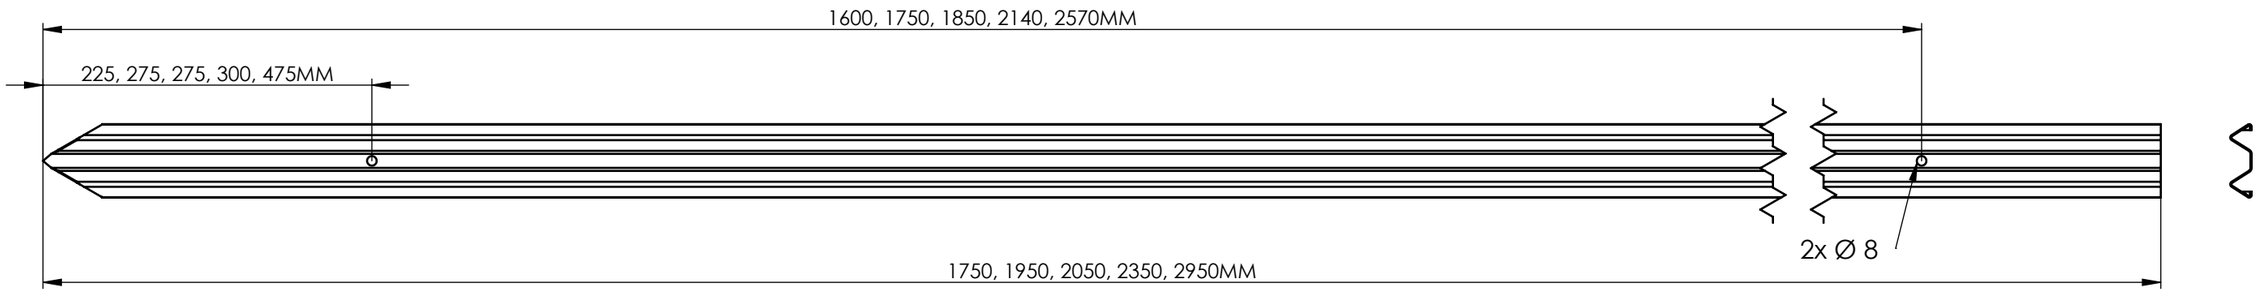

REV	DESCRIPTION	DATE

	NAME	DATE
DRAWN	W.P	17/09/2024
APV'D		

Tolerance	
0 - 50mm	± 0.2mm
> 50 - 500mm	±1mm
>1000mm	± 3mm

FirstFence® HIRE & SALES

SKU: PALI-BAY-0000

Third Angle Projection

TITLE: 1.8m - 3.0m HIGH W PALISADE PALES TRIPLE POINT, ROUND & NOTCHED AND SINGLE POINT

REV: A

Material: STEEL

WEIGHT: N/A


SCALE: N/A


A3

SHEET 2 OF 6

DO NOT SCALE DRAWING

Notes:

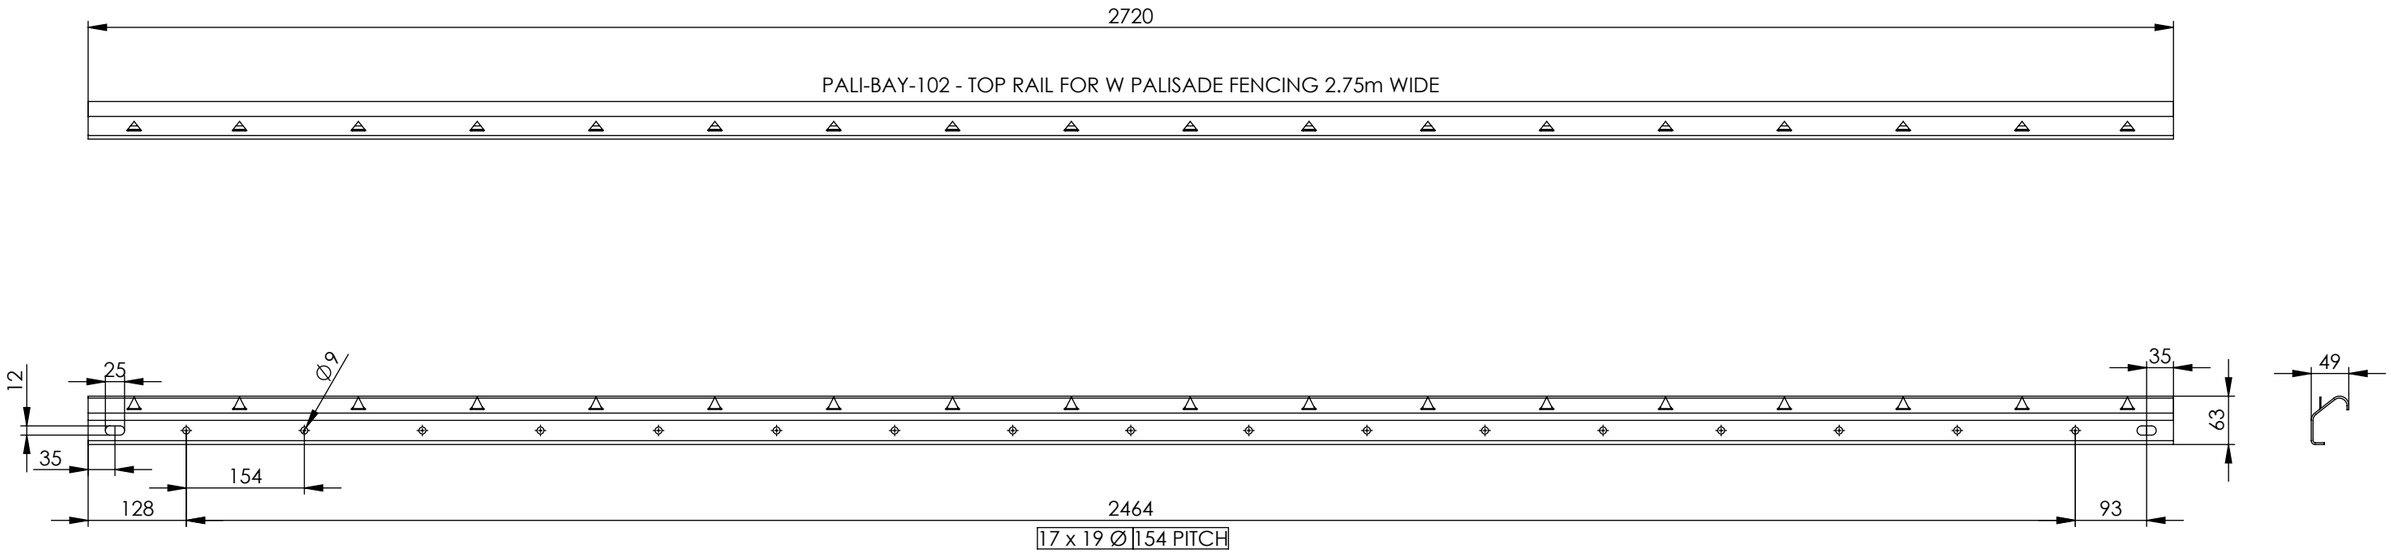

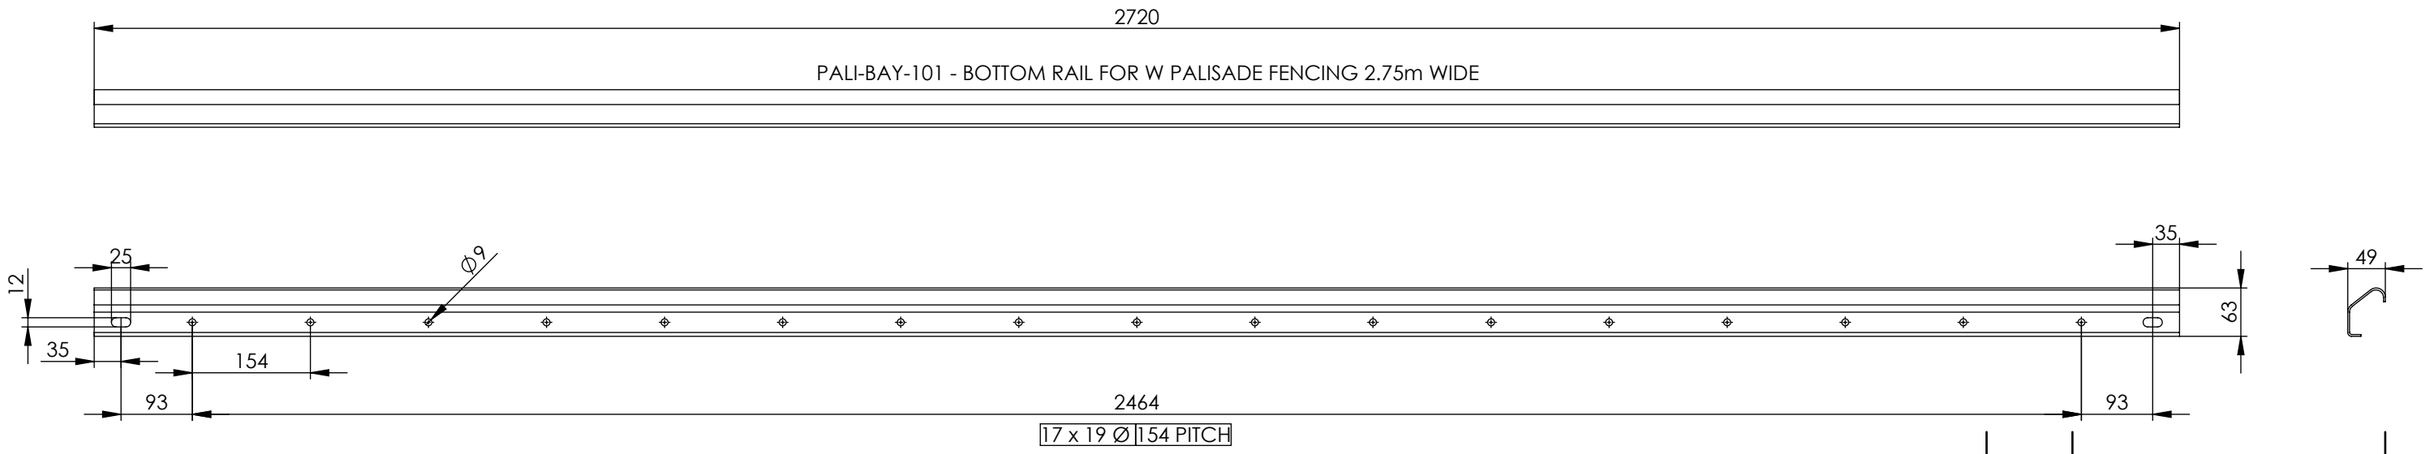

REV	DESCRIPTION	DATE

	NAME	DATE
DRAWN	W.P	17/09/2024
APV'D		

Tolerance	
0 - 50mm	± 0.2mm
> 50 - 500mm	±1mm
>1000mm	± 3mm

FirstFence® HIRE & SALES

SKU: PALI-BAY-0000

Third Angle Projection

TITLE: 1.8m - 3.0m HIGH W PALISADE PALES TRIPLE POINT, ROUND & NOTCHED AND SINGLE POINT

REV A

Material: STEEL

A3


WEIGHT: N/A


SCALE: N/A


SHEET 3 OF 6


DO NOT SCALE DRAWING

Notes:

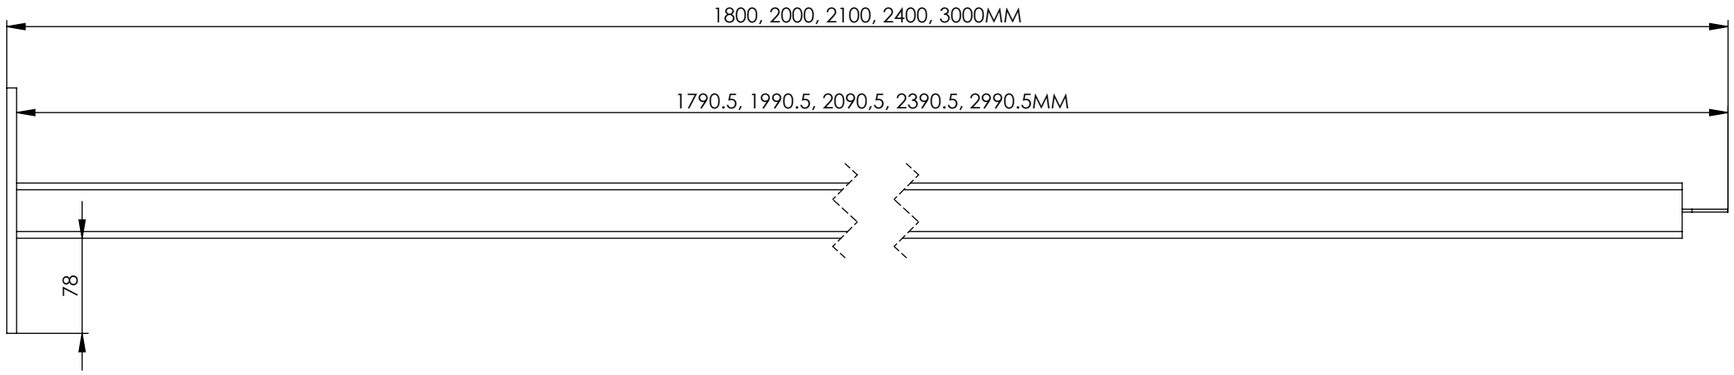

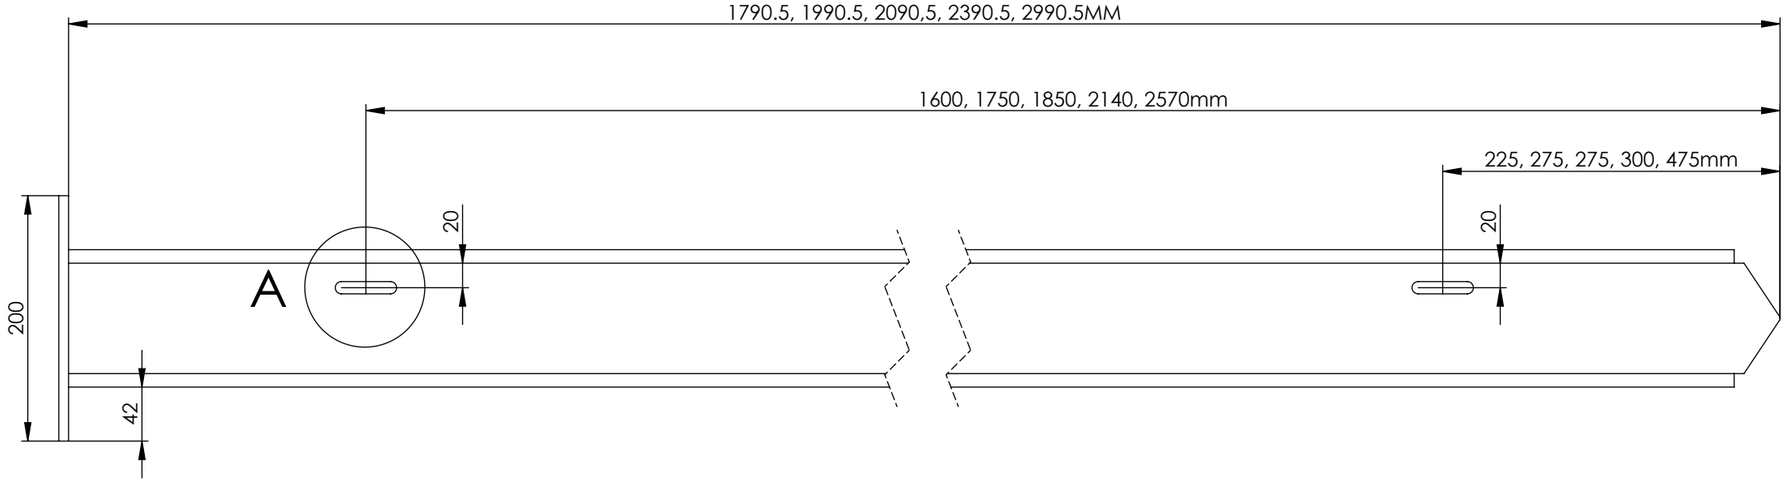

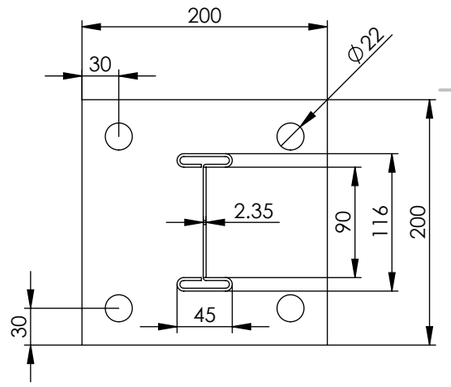

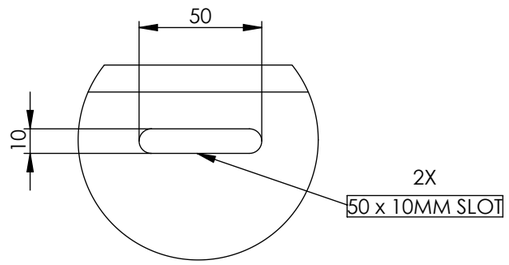

DETAIL A

REV	DESCRIPTION	DATE

	NAME	DATE
DRAWN	W.P	17/09/2024
APV'D		

Tolerance	
0 - 50mm	± 0.2mm
> 50 - 500mm	±1mm
>1000mm	± 3mm

FirstFence® HIRE & SALES

SKU: PALI-BAY-0000

Third Angle Projection

TITLE: 1.8m - 3.0m HIGH BOLT DOWN PALISADE POST

REV: A

Material: STEEL

A3


WEIGHT: N/A


SCALE: N/A


SHEET 4 OF 6


DO NOT SCALE DRAWING

Notes:

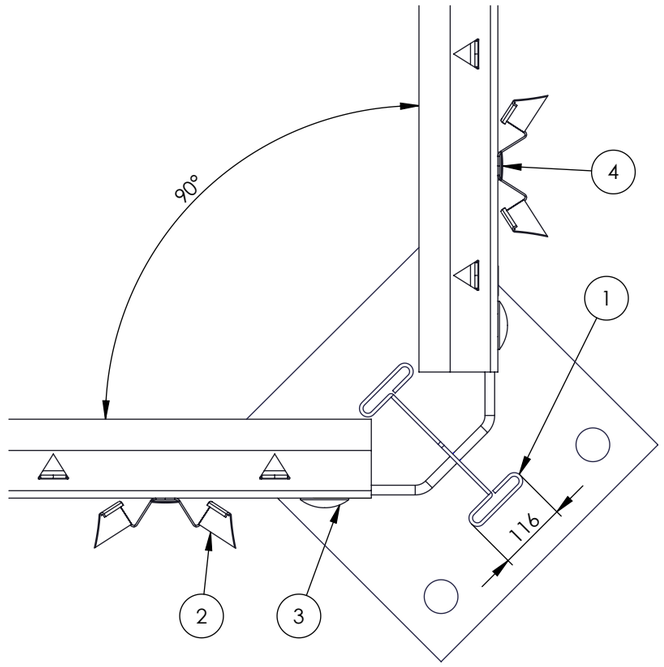

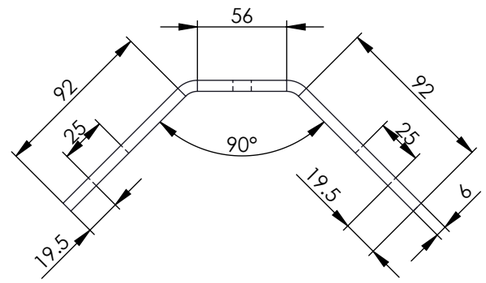

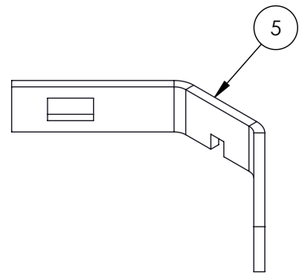

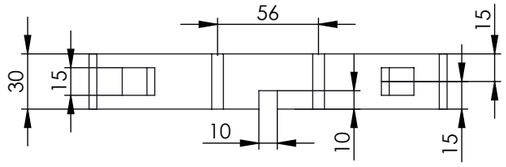

ITEM NO.	DESCRIPTION
1	PALI-BAY-0011 - 2.0m HIGH BOLT DOWN PALISADE POST
2	TRIPLE POINT PALE / ROUND & NOTCHED PALE / SINGLE POINT. ON REQUEST
3	M12 X 30mm CUP HEAD BOLT + M12 SHEAR NUT
4	M8 X 25mm CUP HEAD BOLT + M8 SHEAR NUT
5	ACCS-PAL-0102 - CORNER FISHPLATE FOR PALISADE FENCING

REV	DESCRIPTION	DATE

	NAME	DATE
DRAWN	W.P	17/09/2024
APV'D		

Tolerance	
0 - 50mm	± 0.2mm
> 50 - 500mm	±1mm
>1000mm	± 3mm

FirstFence® HIRE & SALES

SKU: PALI-BAY-0000

Third Angle Projection

TITLE: PALISADE FENCING 90° CORNER POST DETAIL

REV A

A3

Material: STEEL


WEIGHT: N/A


SCALE: N/A


SHEET 5 OF 6


DO NOT SCALE DRAWING


Notes:

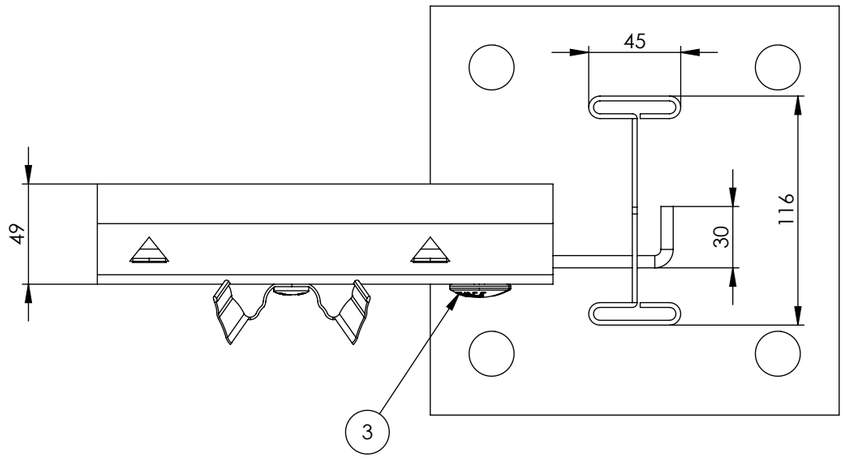


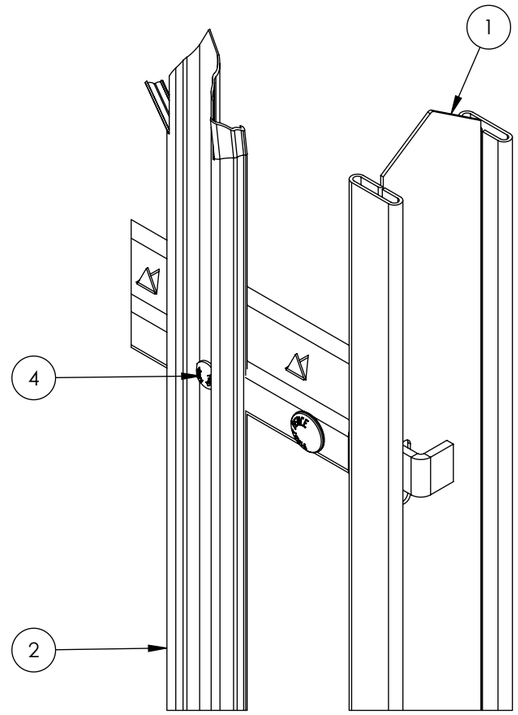

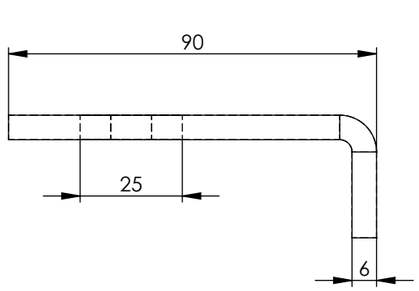

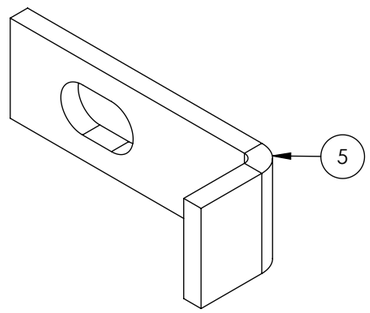

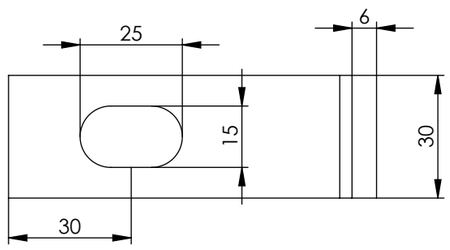

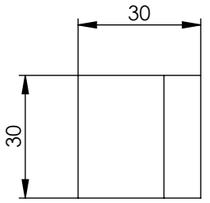

ITEM NO.	DESCRIPTION
1	PALI-BAY-0011 - 2.0m HIGH BOLT DOWN PALISADE POST
2	TRIPLE POINT PALE / ROUND & NOTCHED PALE / SINGLE POINT. ON REQUEST
3	M12 X 30mm CUP HEAD BOLT + M12 SHEAR NUT
4	M8 X 25mm CUP HEAD BOLT + M8 SHEAR NUT
5	ACCS-PAL-0103 - END FISHPLATE FOR PALISADE FENCING

REV	DESCRIPTION	DATE

	NAME	DATE
DRAWN	W.P	17/09/2024
APV'D		

Tolerance	
0 - 50mm	± 0.2mm
> 50 - 500mm	±1mm
>1000mm	± 3mm

FirstFence® HIRE & SALES

SKU: PALI-BAY-0000

Third Angle Projection

TITLE: PALISADE FENCING END POST DETAIL

REV: A

Material: STEEL

WEIGHT: N/A

SCALE: N/A

SHEET 6 OF 6

A3